


NOTE:
This drawing is only relevant to the Ground floor ACM removal, fire compartmentation, associated branch reinstatement works and the compression works for the relocation of the staff welfare facilities from the second floor to the first floor with the inclusion of a tea point at ground floor level

For wind and weather tight works refer to Wates document Ref: 50333700-250153-WTS-XX-XX-CSR-MC-001-01 Lids Worthing _ Scope for LBA

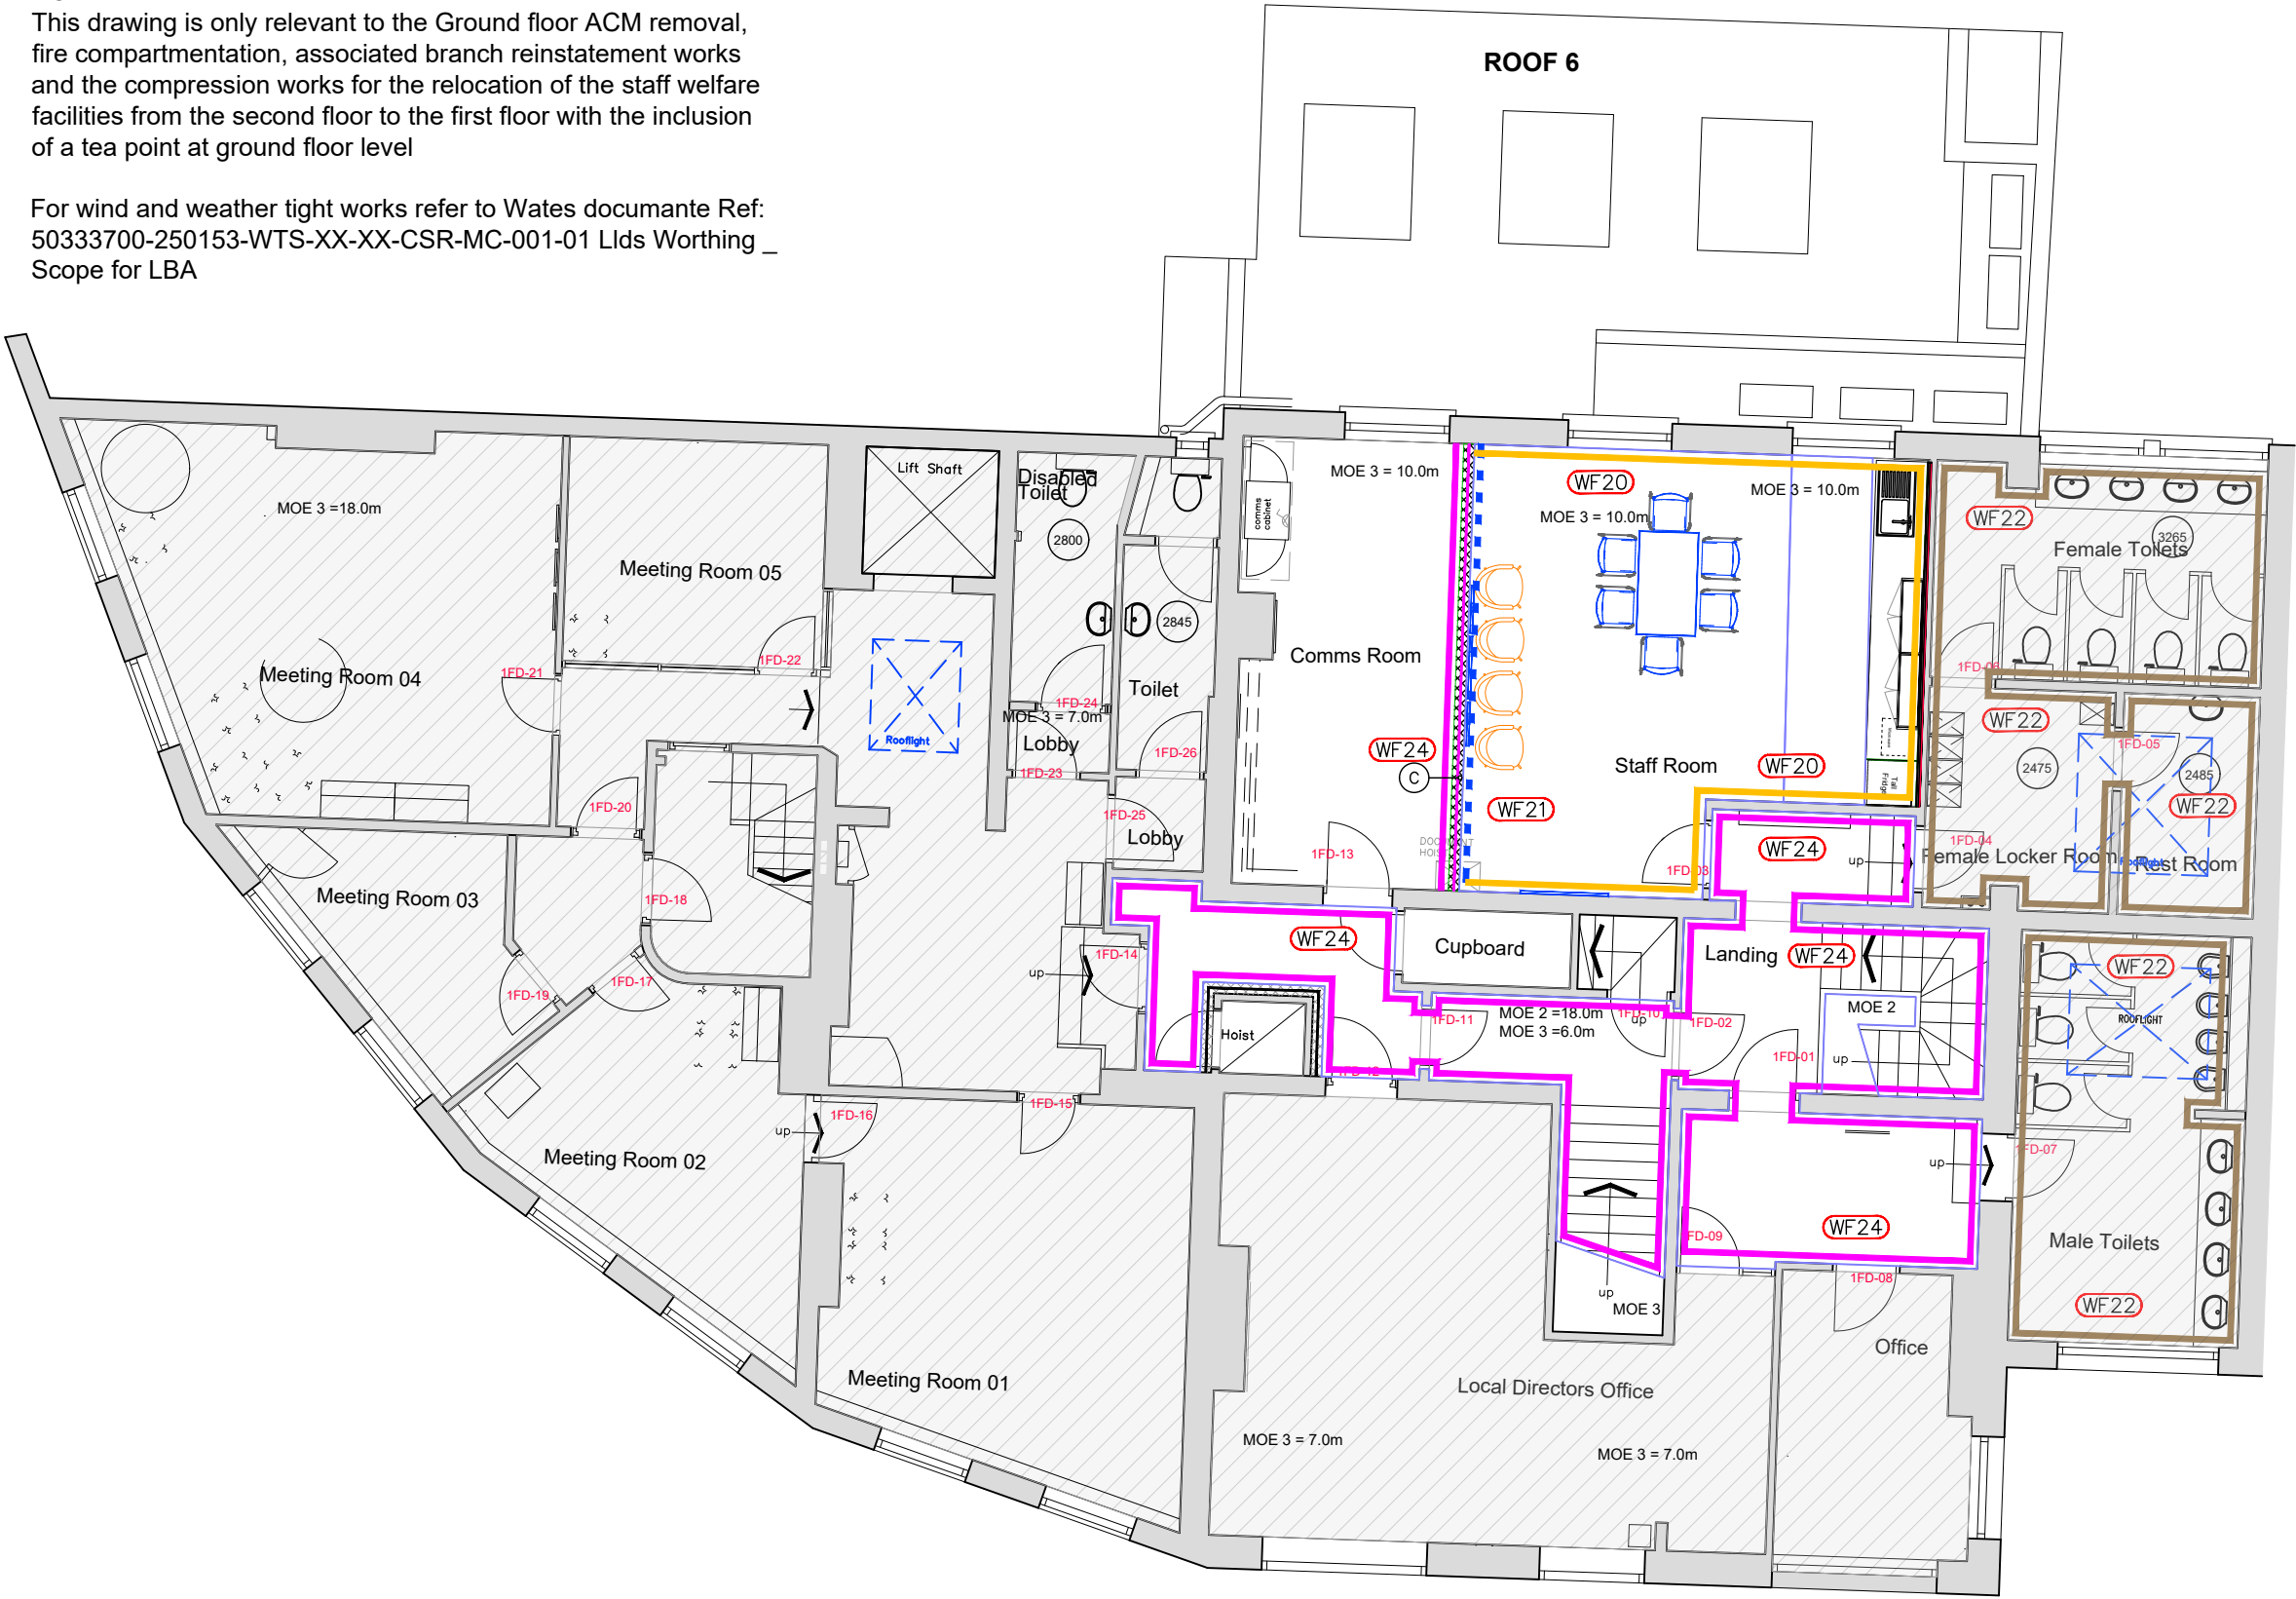

BoH WALL FINISHES LEGEND	
BOH WALL FINISHES	
	Staff room, General wall finish Dulux 49GG 77/104 Matt paint finish WF20
	Staff room feature wall finish Dulux 54GG 47/053 Matt paint finish WF21
	Circulation & Toilet Wall Colour Dulux 30yy 83/012 Matt paint finish WF22
	Toilet - Behind Sanitaryware wall finish Dulux 30yy 53/124 Matt paint finish WF23
	Admin area main wall finish Dulux 30yy 83/012 Matt paint finish WF24
	Wellbeing Room Wall finish Muraspec - Studio Suite Metropolitan 08A15 Ref 08A15 WF25
	Admin area Staff room, Toilet door frames and architraves Dulux 28gg 22/002 Satinwood finish
	Admin area Staff room, Toilet skirting's Dulux White Satinwood finish
	Edge protection for vulnerable corners 12x12mm brushed aluminium angle securely fixed to corner. Use standard length of trim between 2000 & 2400mm.

B	01/12/25	Stage 4 - Listed Building Submission	CM/ PW
A	10/11/2025	Initial CP Submission for costing	CM/ PW
REV	DATE	REVISION	INITIALS

WatesSMARTSPACE

LLOYDS BANKING GROUP

ALL DIMENSIONS TO BE VERIFIED PRIOR TO COMMENCING WORK. DRAWING TO BE READ IN CONJUNCTION WITH PROJECT SPECIFICATIONS.

THIS DRAWING IS THE PROPERTY OF LLOYDS BANKING GROUP AND COPYRIGHT IS RESERVED BY THEM. THE DRAWING IS ISSUED ON CONDITION THAT IT IS NOT COPIED OR DISCLOSED BY OR TO ANY UNAUTHORISED PERSONS WITHOUT PRIOR CONSENT IN WRITING TO LLOYDS BANKING GROUP - GROUP PROPERTY. ALL MODIFIED DRAWINGS SHOULD BE RETURNED TO LLOYDS BANKING GROUP.

GROUP PROPERTY

BRISTOL - PO Box 112, Canons House, Canons Way, BRISTOL, BS99 7LB
EDINBURGH - Sighthill South, 12 Bankhead Crossway South, EDINBURGH, EH11 4EN
HALIFAX - Trinity Road, HALIFAX, West Yorkshire, HX1 2RG

PROJECT ADDRESS
Brand - Lloyds
Worthing 41-43 South Street
41-43 South Street
WORTHING BN11 3AU

DRAWING DESCRIPTION
First Floor
Proposed Floor Finishes Plan

DRAWING NUMBER
50333700-HLN-XX-01-M2-AR02-0601

SCALE
A1 - 1:50
A3 - 1:100

DATE
04/11/2025

DRAWN BY

REVISION
B

STAGE 4 - CONTRACTORS PROPOSALS