


NOTE:
This drawing is only relevant to the Ground floor ACM removal,
fire compartmentation, associated branch reinstatement works
and the compression works for the relocation of the staff welfare
facilities from the second floor to the first floor with the inclusion
of a tea point at ground floor level

For wind and weather tight works refer to Wates document Ref:
50333700-250153-WTS-XX-XX-CSR-MC-001-01 Lids Worthing _
Scope for LBA

Furniture Schedule - Worthing			
Component Name	LBG Component Ref Number	Quantity	Supplier
Steelcase Lares dining Table 1400 x 800	Lares Table	1	Relocate
Xpresso chair dining chair	50 11125	6	Relocate
Chill Chairs	50 0001	4	Re-Use
Gallery picture frames	60 0102	1	Relocate
Pinboard	70 0109	1	Relocate

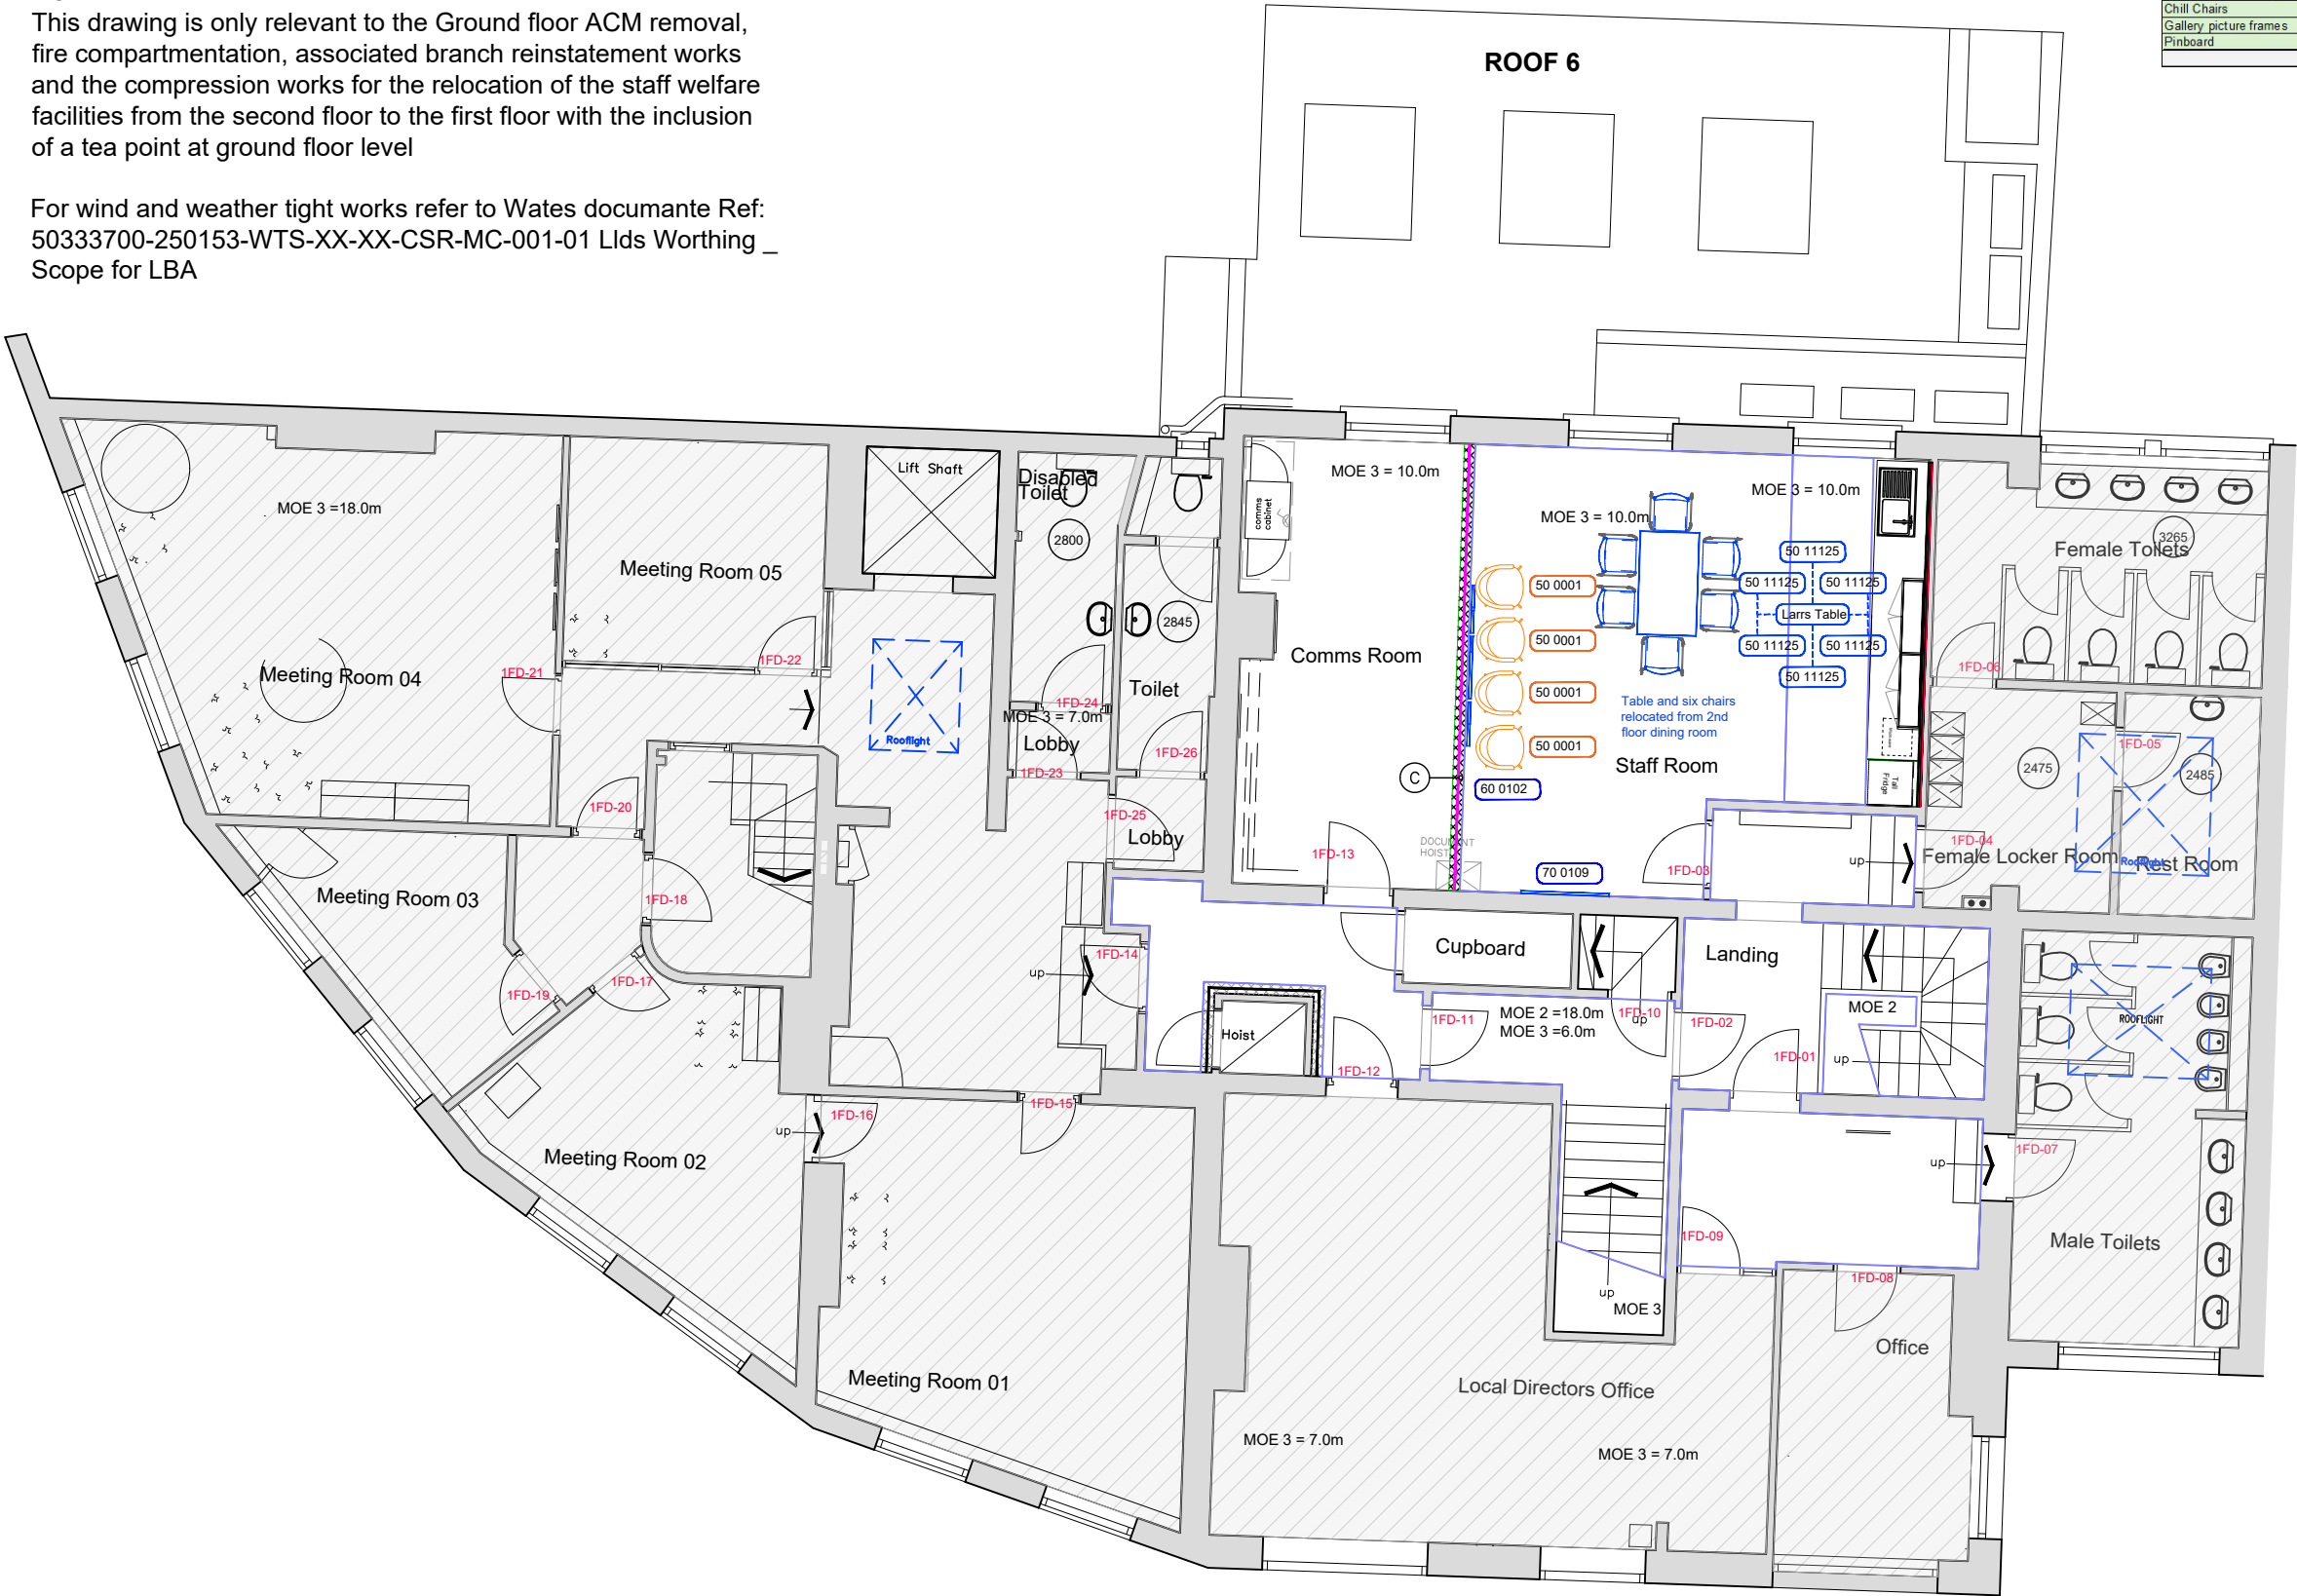

STAGE 4 - CONTRACTORS PROPOSALS

B	01/12/25	Stage 4 - Listed Building Submission	CM / PW
A	10/11/2025	Initial CP Submission for costing	CM / PW
REV	DATE	REVISION	INITIALS

LLOYDS BANKING GROUP
ALL DIMENSIONS TO BE VERIFIED PRIOR TO COMMENCING WORK. DRAWING TO BE READ IN CONJUNCTION WITH PROJECT SPECIFICATIONS.
THIS DRAWING IS THE PROPERTY OF LLOYDS BANKING GROUP AND COPYRIGHT IS RESERVED BY THEM. THE DRAWING IS ISSUED ON CONDITION THAT IT IS NOT COPIED OR DISCLOSED BY OR TO ANY UNAUTHORISED PERSONS WITHOUT PRIOR CONSENT IN WRITING TO LLOYDS BANKING GROUP - GROUP PROPERTY. ALL MODIFIED DRAWINGS SHOULD BE RETURNED TO LLOYDS BANKING GROUP.
GROUP PROPERTY
BRISTOL - PO Box 112, Canons House, Canons Way, BRISTOL, BS99 7LB
EDINBURGH - Sighthill South, 12 Bankhead Crossway South, EDINBURGH, EH11 4EN
HALIFAX - Trinity Road, HALIFAX, West Yorkshire, HX1 2RG

PROJECT ADDRESS	SCALE
Brand - Lloyds	A1 - 1:50
Worthing 41-43 South Street	A3 - 1:100
41-43 South Street	DATE
WORTHING BN11 3AU	04/11/2025
DRAWING DESCRIPTION	DRAWN BY
First Floor	
Proposed Component Plan	
DRAWING NUMBER	REVISION
50333700-HLN-XX-01-M2-AR02-0701	B