



NOTE:
This drawing is only relevant to the Ground floor ACM removal, fire compartmentation, associated branch reinstatement works and the compression works for the relocation of the staff welfare facilities from the second floor to the first floor with the inclusion of a tea point at ground floor level

For wind and weather tight works refer to Wates document Ref: 50333700-250153-WTS-XX-XX-CSR-MC-001-01 Lids Worthing _ Scope for LBA

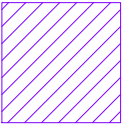

AREA OF EXISTING SUSPENDED CEILING TO BE MODIFIED TO SUIT NEW PARTITION LAYOUT. REUSE EXISTING TILES TO MAINTAIN APPEARANCE WITHIN BANKING HALL. IF NEW TILES ARE REQUIRED THESE ARE TO BE INSTALLED WITHIN THE SECURE ROOM

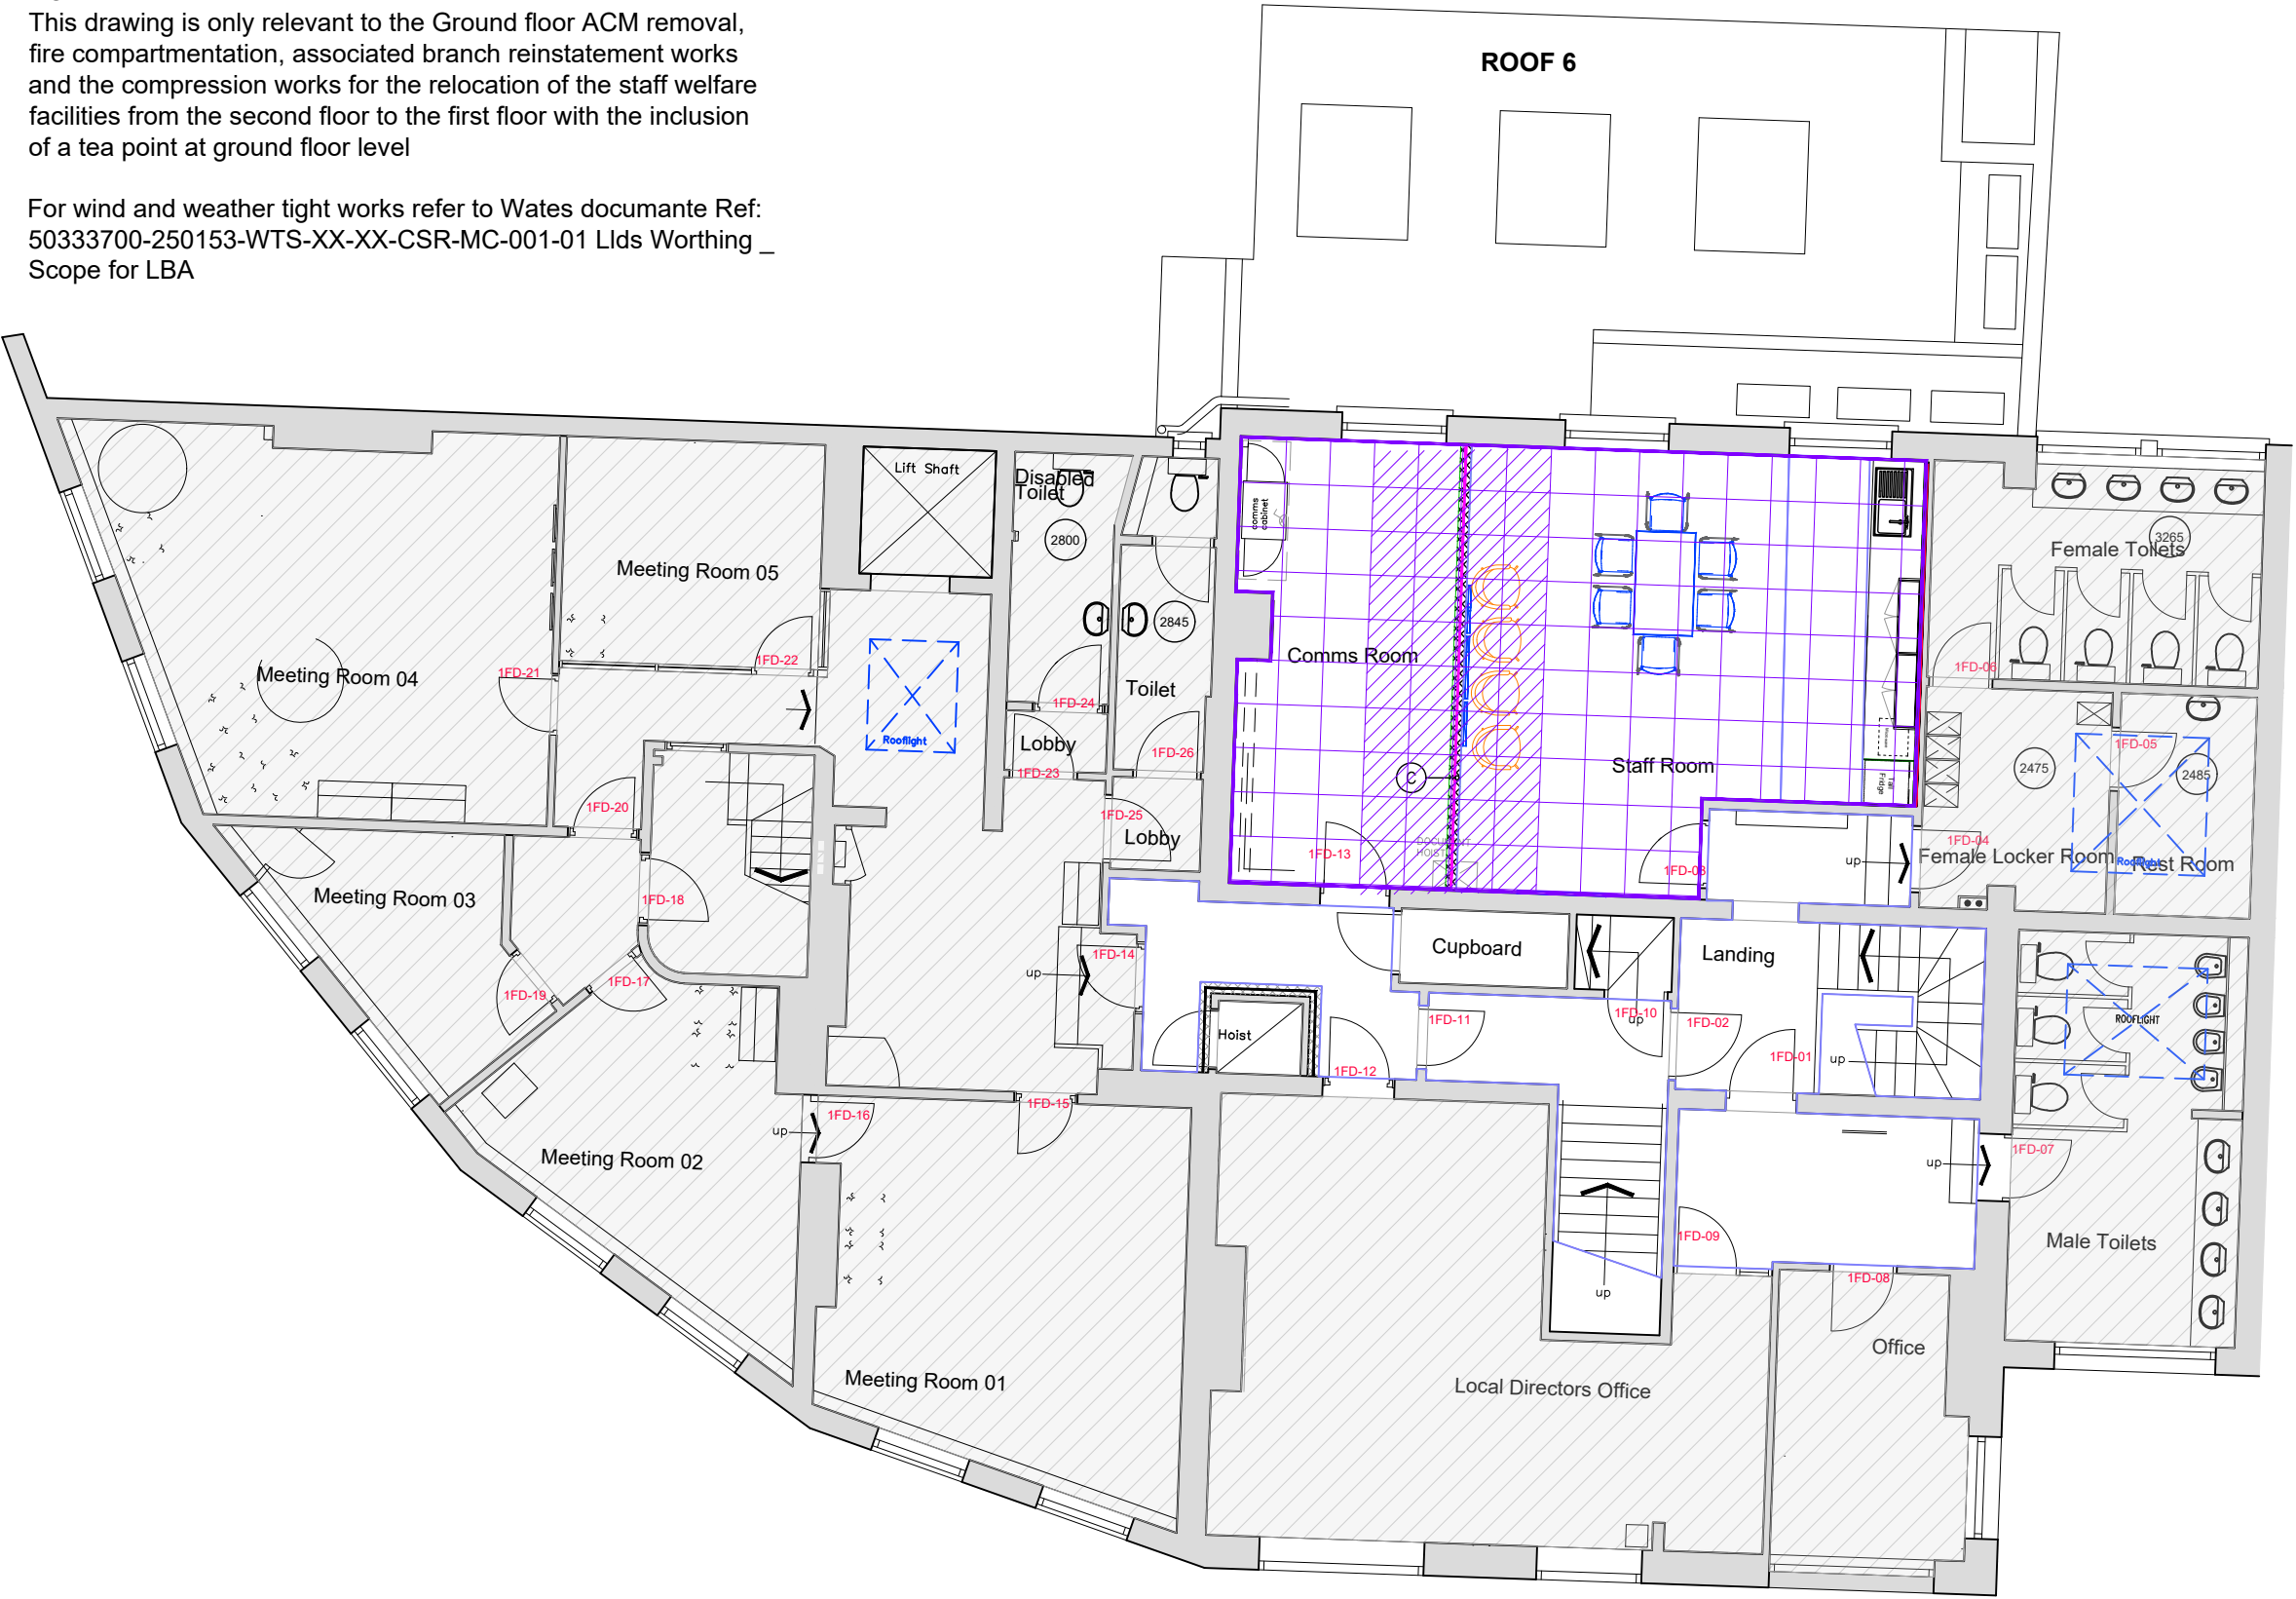

STAGE 4 - CONTRACTORS PROPOSALS

B	01/12/25	Stage 4 - Listed Building Submission Initial CP Submission for costing	CM / PW
A	10/11/2025	Revision - Scheme AR02 Initial issue	CM / PW
REV	DATE	REVISION	INITIALS



LLOYDS BANKING GROUP

ALL DIMENSIONS TO BE VERIFIED PRIOR TO COMMENCING WORK. DRAWING TO BE READ IN CONJUNCTION WITH PROJECT SPECIFICATIONS.

THIS DRAWING IS THE PROPERTY OF LLOYDS BANKING GROUP AND COPYRIGHT IS RESERVED BY THEM. THE DRAWING IS ISSUED ON CONDITION THAT IT IS NOT COPIED OR DISCLOSED BY OR TO ANY UNAUTHORISED PERSONS WITHOUT PRIOR CONSENT IN WRITING TO LLOYDS BANKING GROUP - GROUP PROPERTY. ALL MODIFIED DRAWINGS SHOULD BE RETURNED TO LLOYDS BANKING GROUP.

GROUP PROPERTY

BRISTOL - PO Box 112, Canons House, Canons Way, BRISTOL, BS99 7LB
EDINBURGH - Sighthill South, 12 Bankhead Crossway South, EDINBURGH, EH11 4EN
HALIFAX - Trinity Road, HALIFAX, West Yorkshire, HX1 2RG

PROJECT ADDRESS		SCALE
Brand - Lloyds		A1 - 1:50
Worthing 41-43 South Street		A3 - 1:100
41-43 South Street		DATE
WORTHING BN11 3AU		04/11/2025
DRAWING DESCRIPTION		DRAWN BY
First Floor		REVISION
Proposed RCP GA		B
DRAWING NUMBER		
50333700-HLN-XX-01-M2-AR02-0801		