

**FIRE LEGEND**

- 45.0m  
More than one direction of escape  
(Max 45m)
- 18.0m  
Single direction of escape  
(Max 18m)
- Fire Alarm Call Points
- Fire Alarm Call Points and Access Control Overrides

**CIRCULATION STAIRS AND LIFTS AREAS**


- Bank Only Access / Circulation Area
- Public Access / Circulation Area
- Area Out of Scope
- Existing Structure/Partitions
- CIT Cash Delivery Route.

**DOWNTAKINGS & REMOVALS**

- Removal of non load bearing partition wall/door/screen by Main Contractor
- Relocated fixed fittings/door/screen by Main Contractor
- Remove Self Service Machine

**FF&E COMPONENT**

- Existing furniture component retained
- Existing furniture component Removed
- Existing furniture component Relocated within branch
- Furniture component removed from site for reupholstered in new colour ways from reuse stock by Fit Out UK
- Existing furniture component removed and returned to Reuse Stock by Fit Out UK
- Remove existing floor covering  
Remove residual adhesive  
Clean down in readiness to receive new floor finish

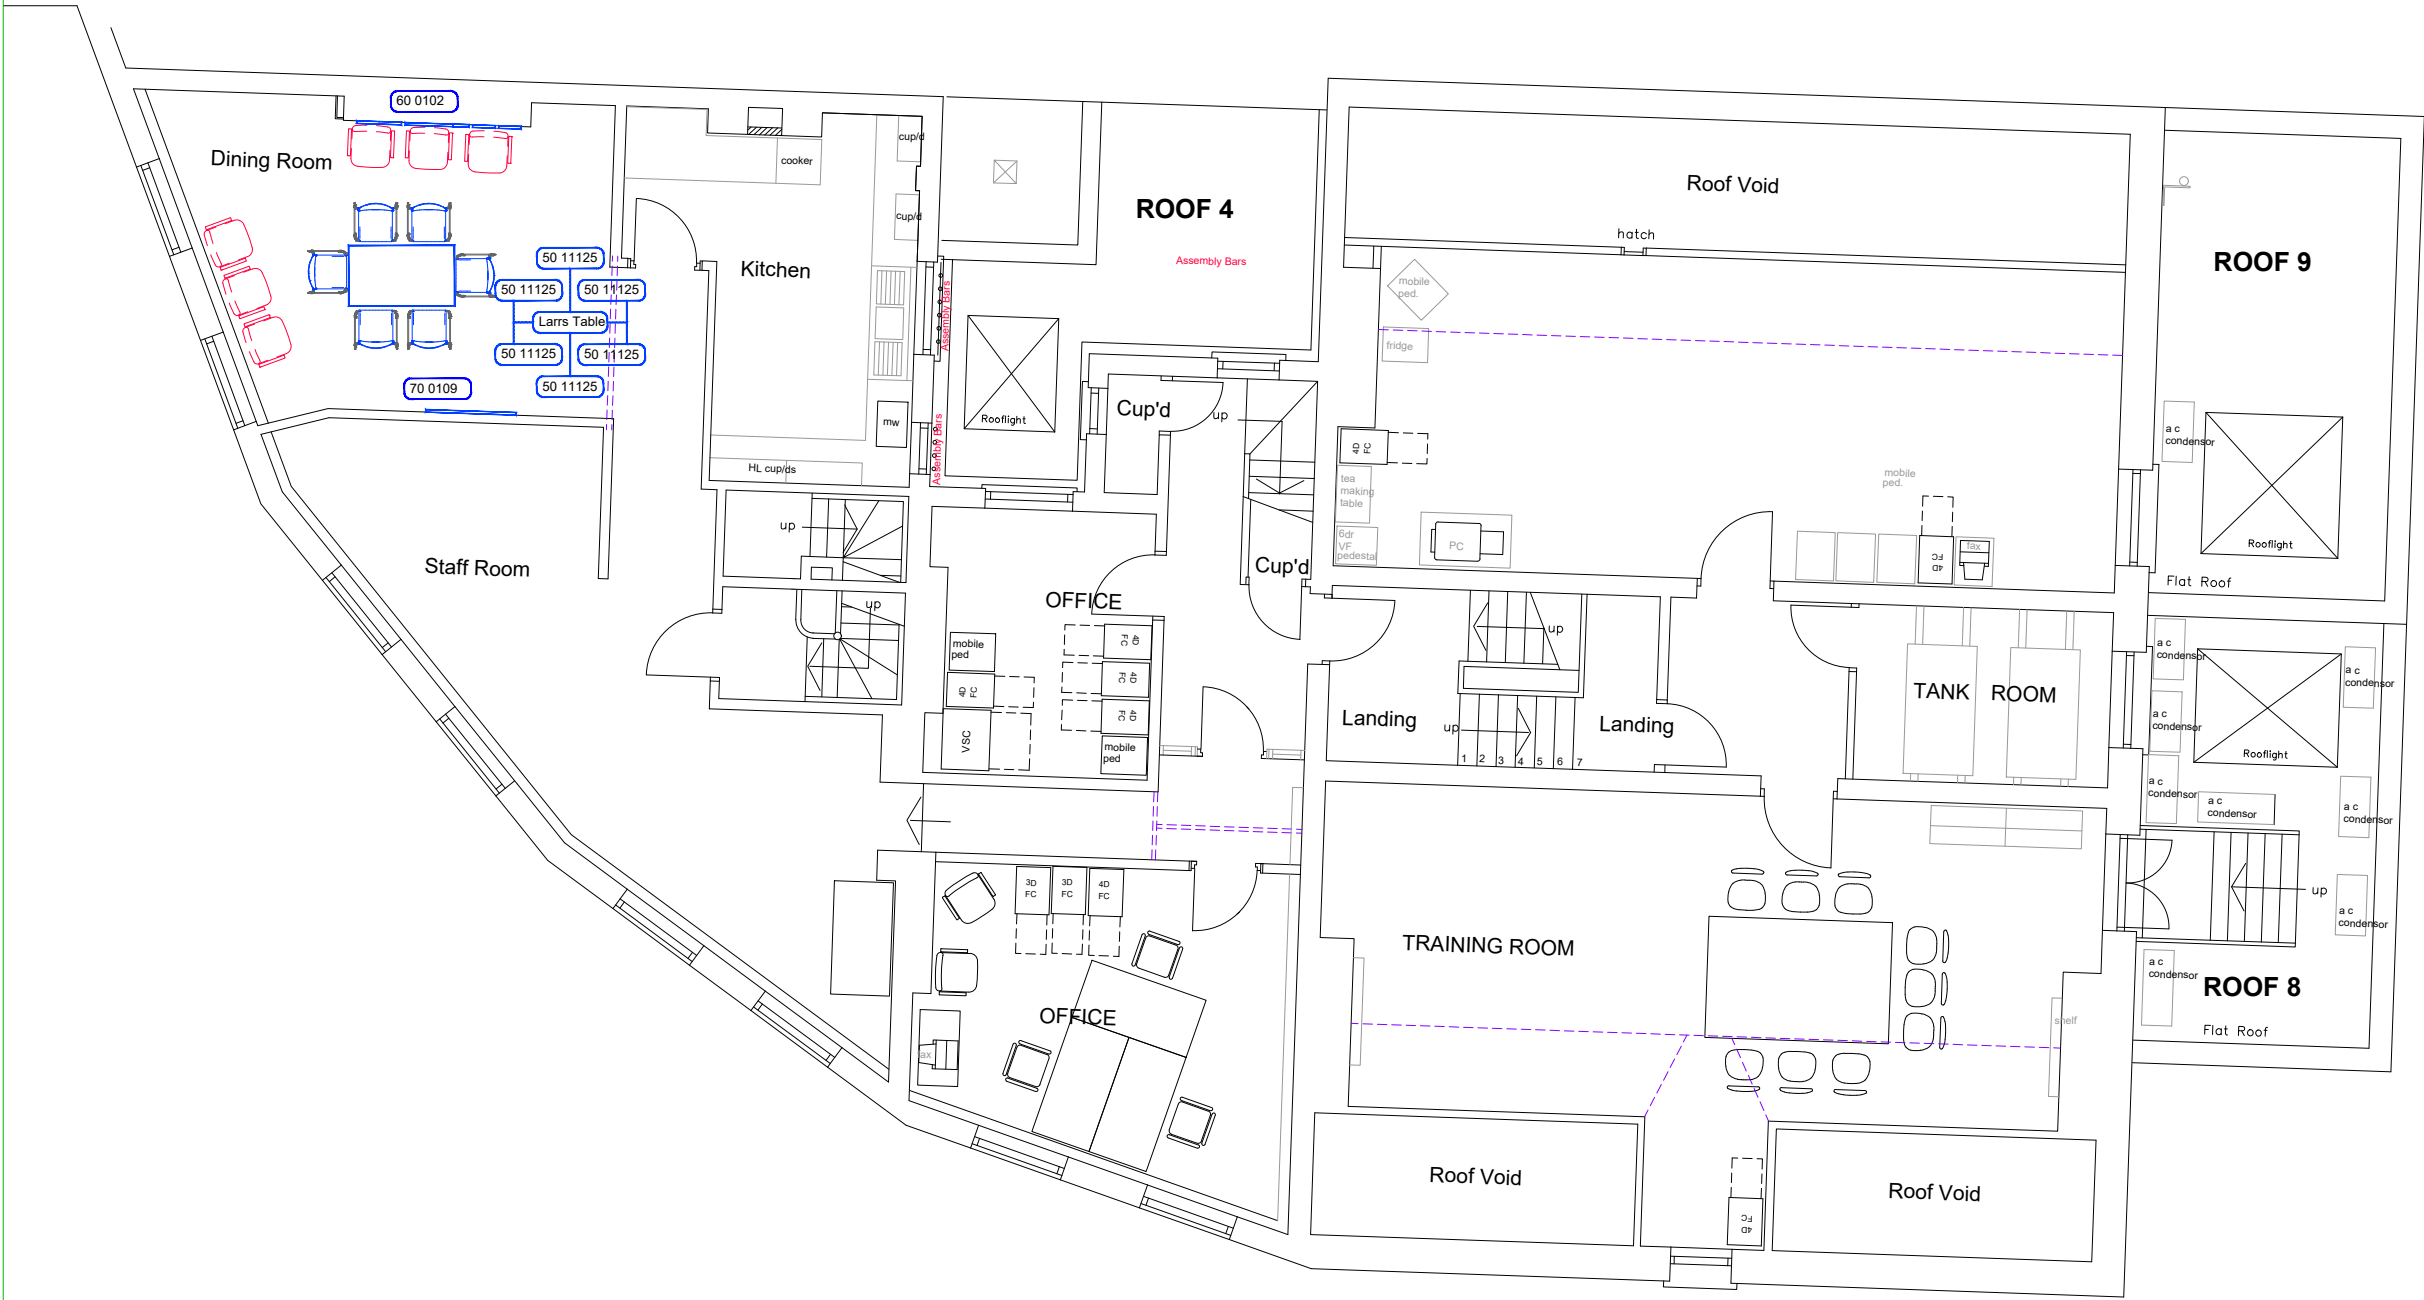

STAGE 4 - CONTRACTORS PROPOSALS

|     |          |                                                                           |          |
|-----|----------|---------------------------------------------------------------------------|----------|
| A   | 01/12/25 | Stage 4 - Listed Building Submission<br>Initial CP Submission for costing | CM/ PW   |
| REV | DATE     | REVISION                                                                  | INITIALS |

**LLOYDS BANKING GROUP**

ALL DIMENSIONS TO BE VERIFIED PRIOR TO COMMENCING WORK. DRAWING TO BE READ IN CONJUNCTION WITH PROJECT SPECIFICATIONS.

THIS DRAWING IS THE PROPERTY OF LLOYDS BANKING GROUP AND COPYRIGHT IS RESERVED BY THEM. THE DRAWING IS ISSUED ON CONDITION THAT IT IS NOT COPIED OR DISCLOSED BY OR TO ANY UNAUTHORISED PERSONS WITHOUT PRIOR CONSENT IN WRITING TO LLOYDS BANKING GROUP - GROUP PROPERTY. ALL MODIFIED DRAWINGS SHOULD BE RETURNED TO LLOYDS BANKING GROUP.

**GROUP PROPERTY**

BRISTOL - PO Box 112, Canons House, Canons Way, BRISTOL, BS99 7LB  
EDINBURGH - Sighthill South, 12 Bankhead Crossway South, EDINBURGH, EH11 4EN  
HALIFAX - Trinity Road, HALIFAX, West Yorkshire, HX1 2RG

|                                 |            |
|---------------------------------|------------|
| PROJECT ADDRESS                 | SCALE      |
| Brand - Lloyds TSB              | A1 - 1:50  |
| Worthing 41-43 South Street     | A3 - 1:100 |
| 41-43 South Street              | DATE       |
| WORTHING BN11 3AU               | 07/04/2025 |
| DRAWING DESCRIPTION             | DRAWN BY   |
| Second Floor                    |            |
| Existing Plan                   |            |
| DRAWING NUMBER                  | REVISION   |
| 50333700-HLN-XX-02-M2-AREX-0001 | A          |