


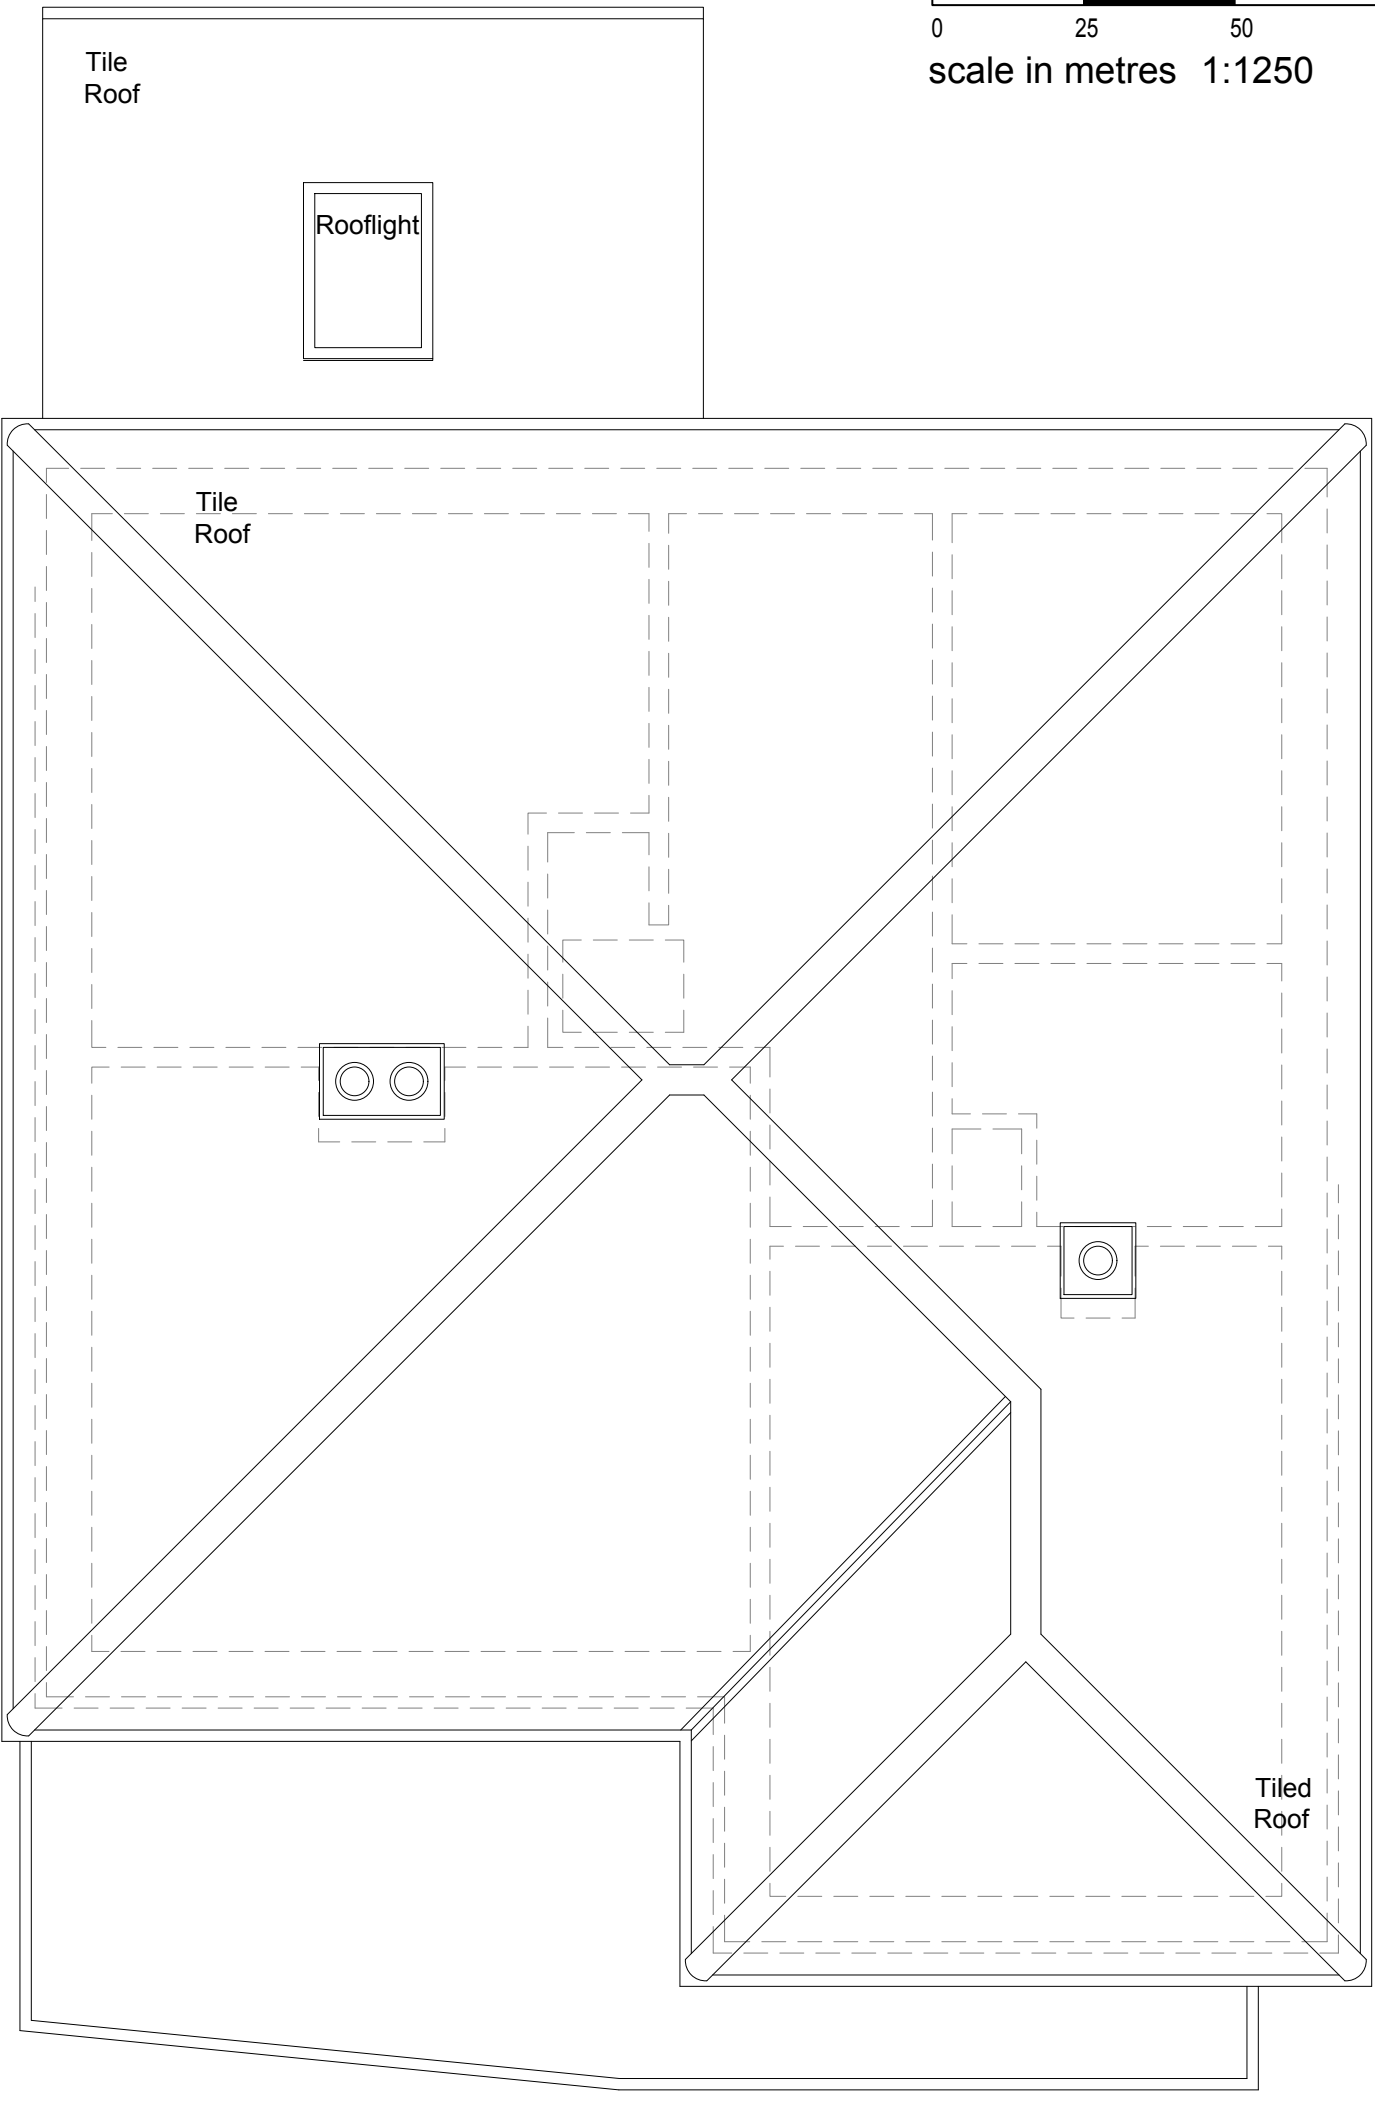


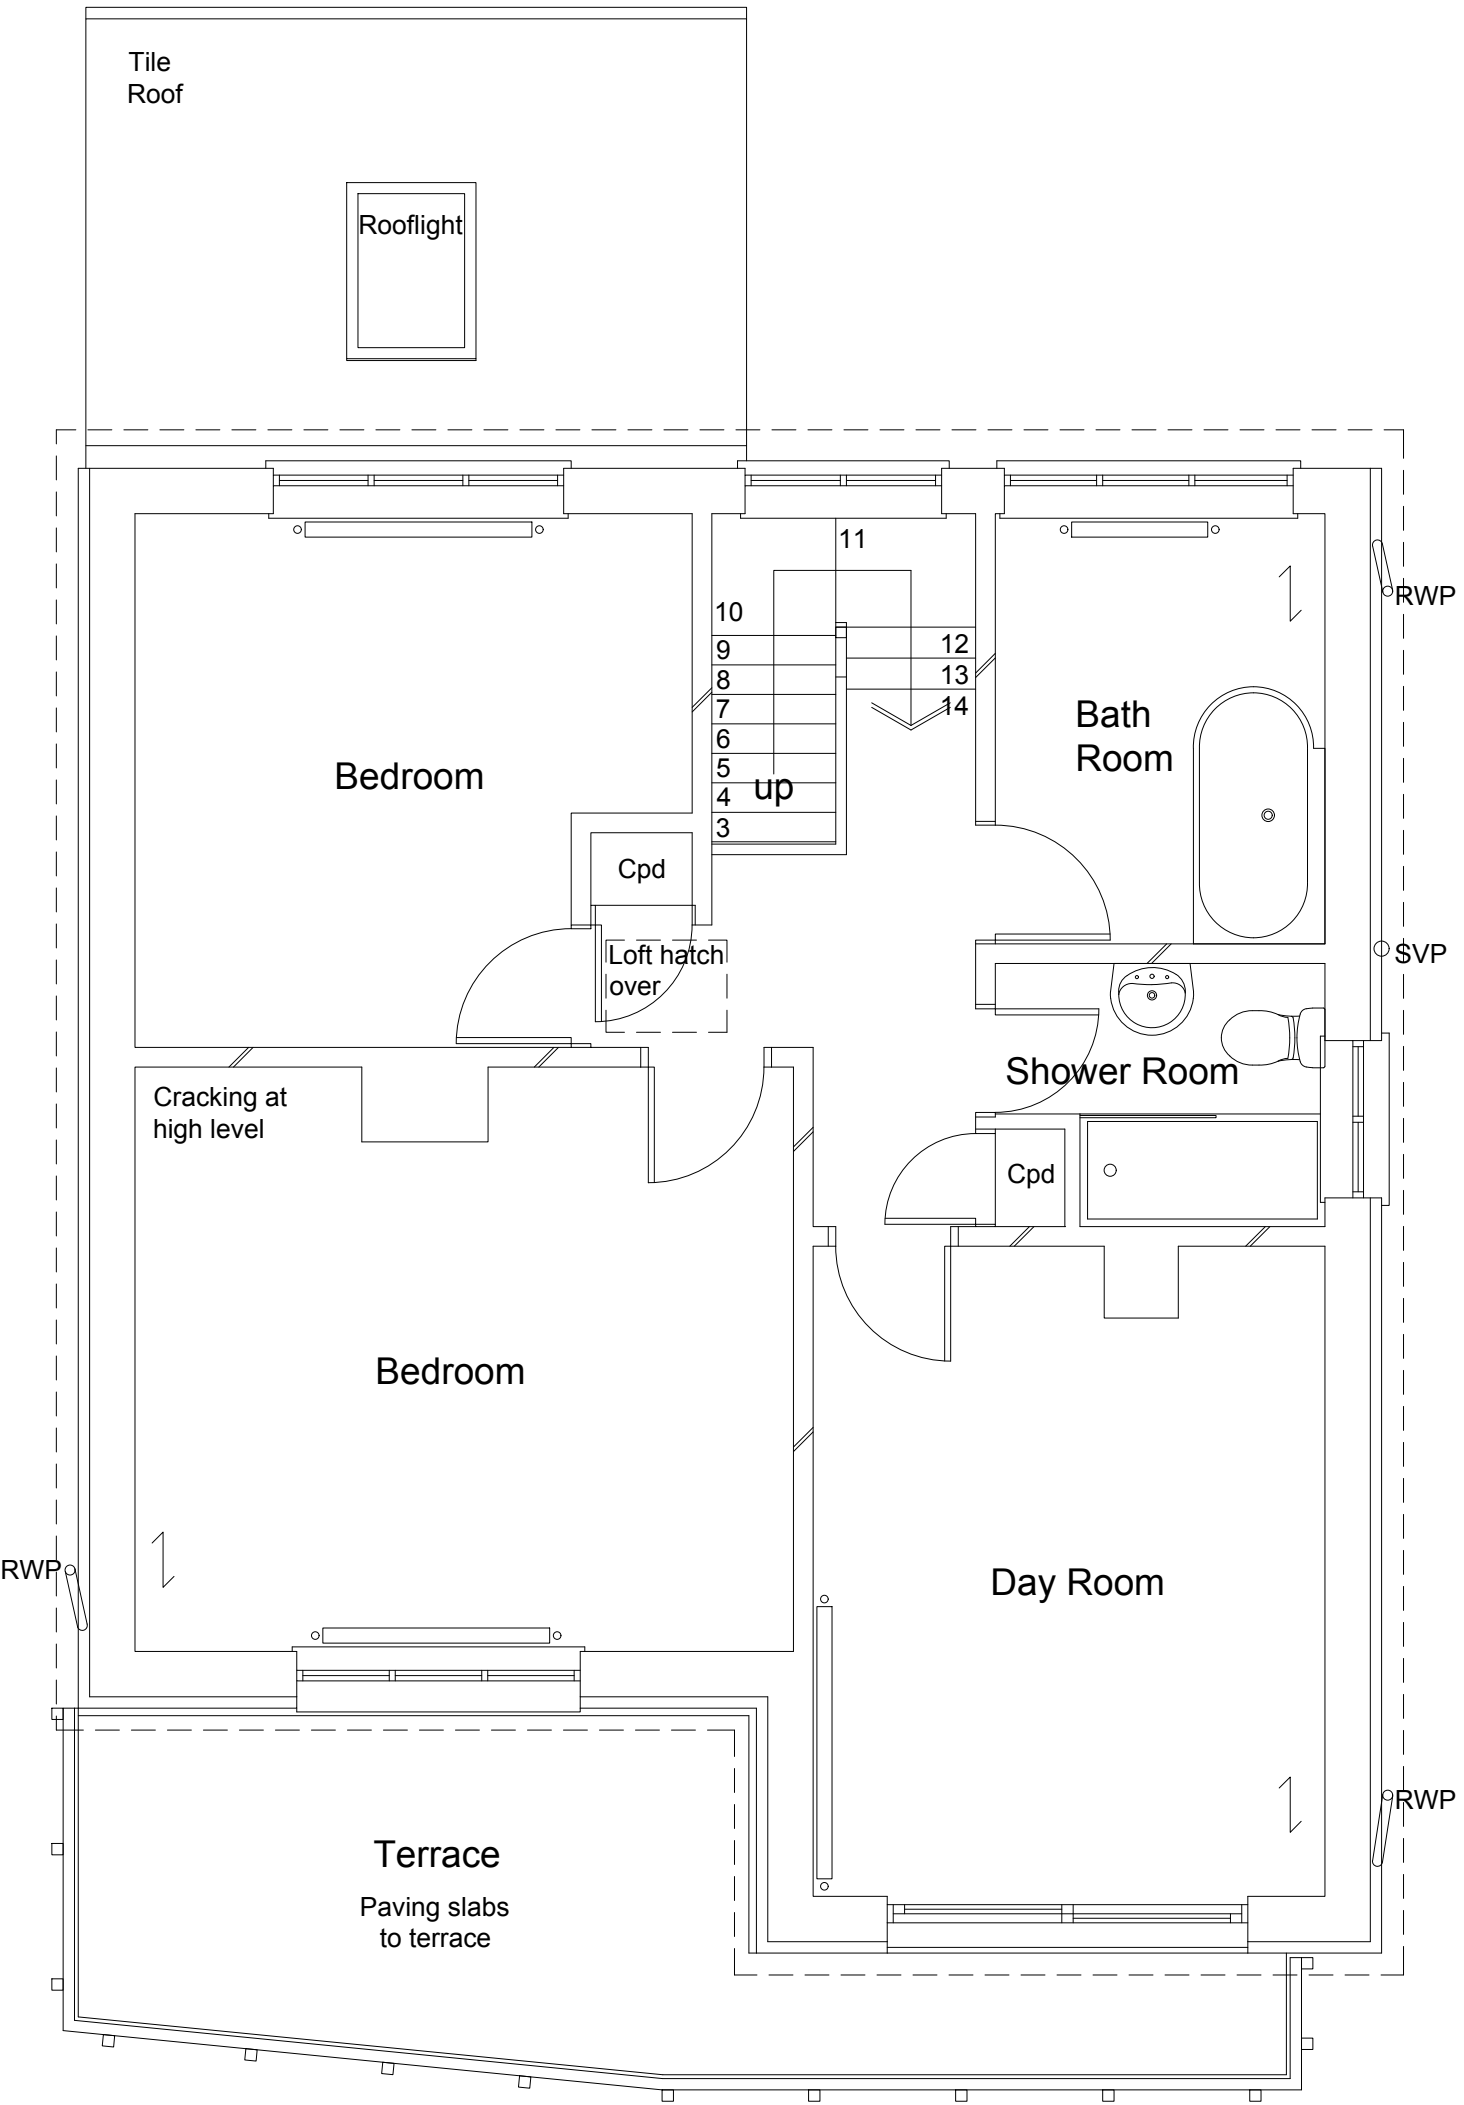

scale in metres 1:50

 

amendments			auth.	chkd.
rev.	date	comment	ES	GI
A	11.06.25	Minor amendments.		

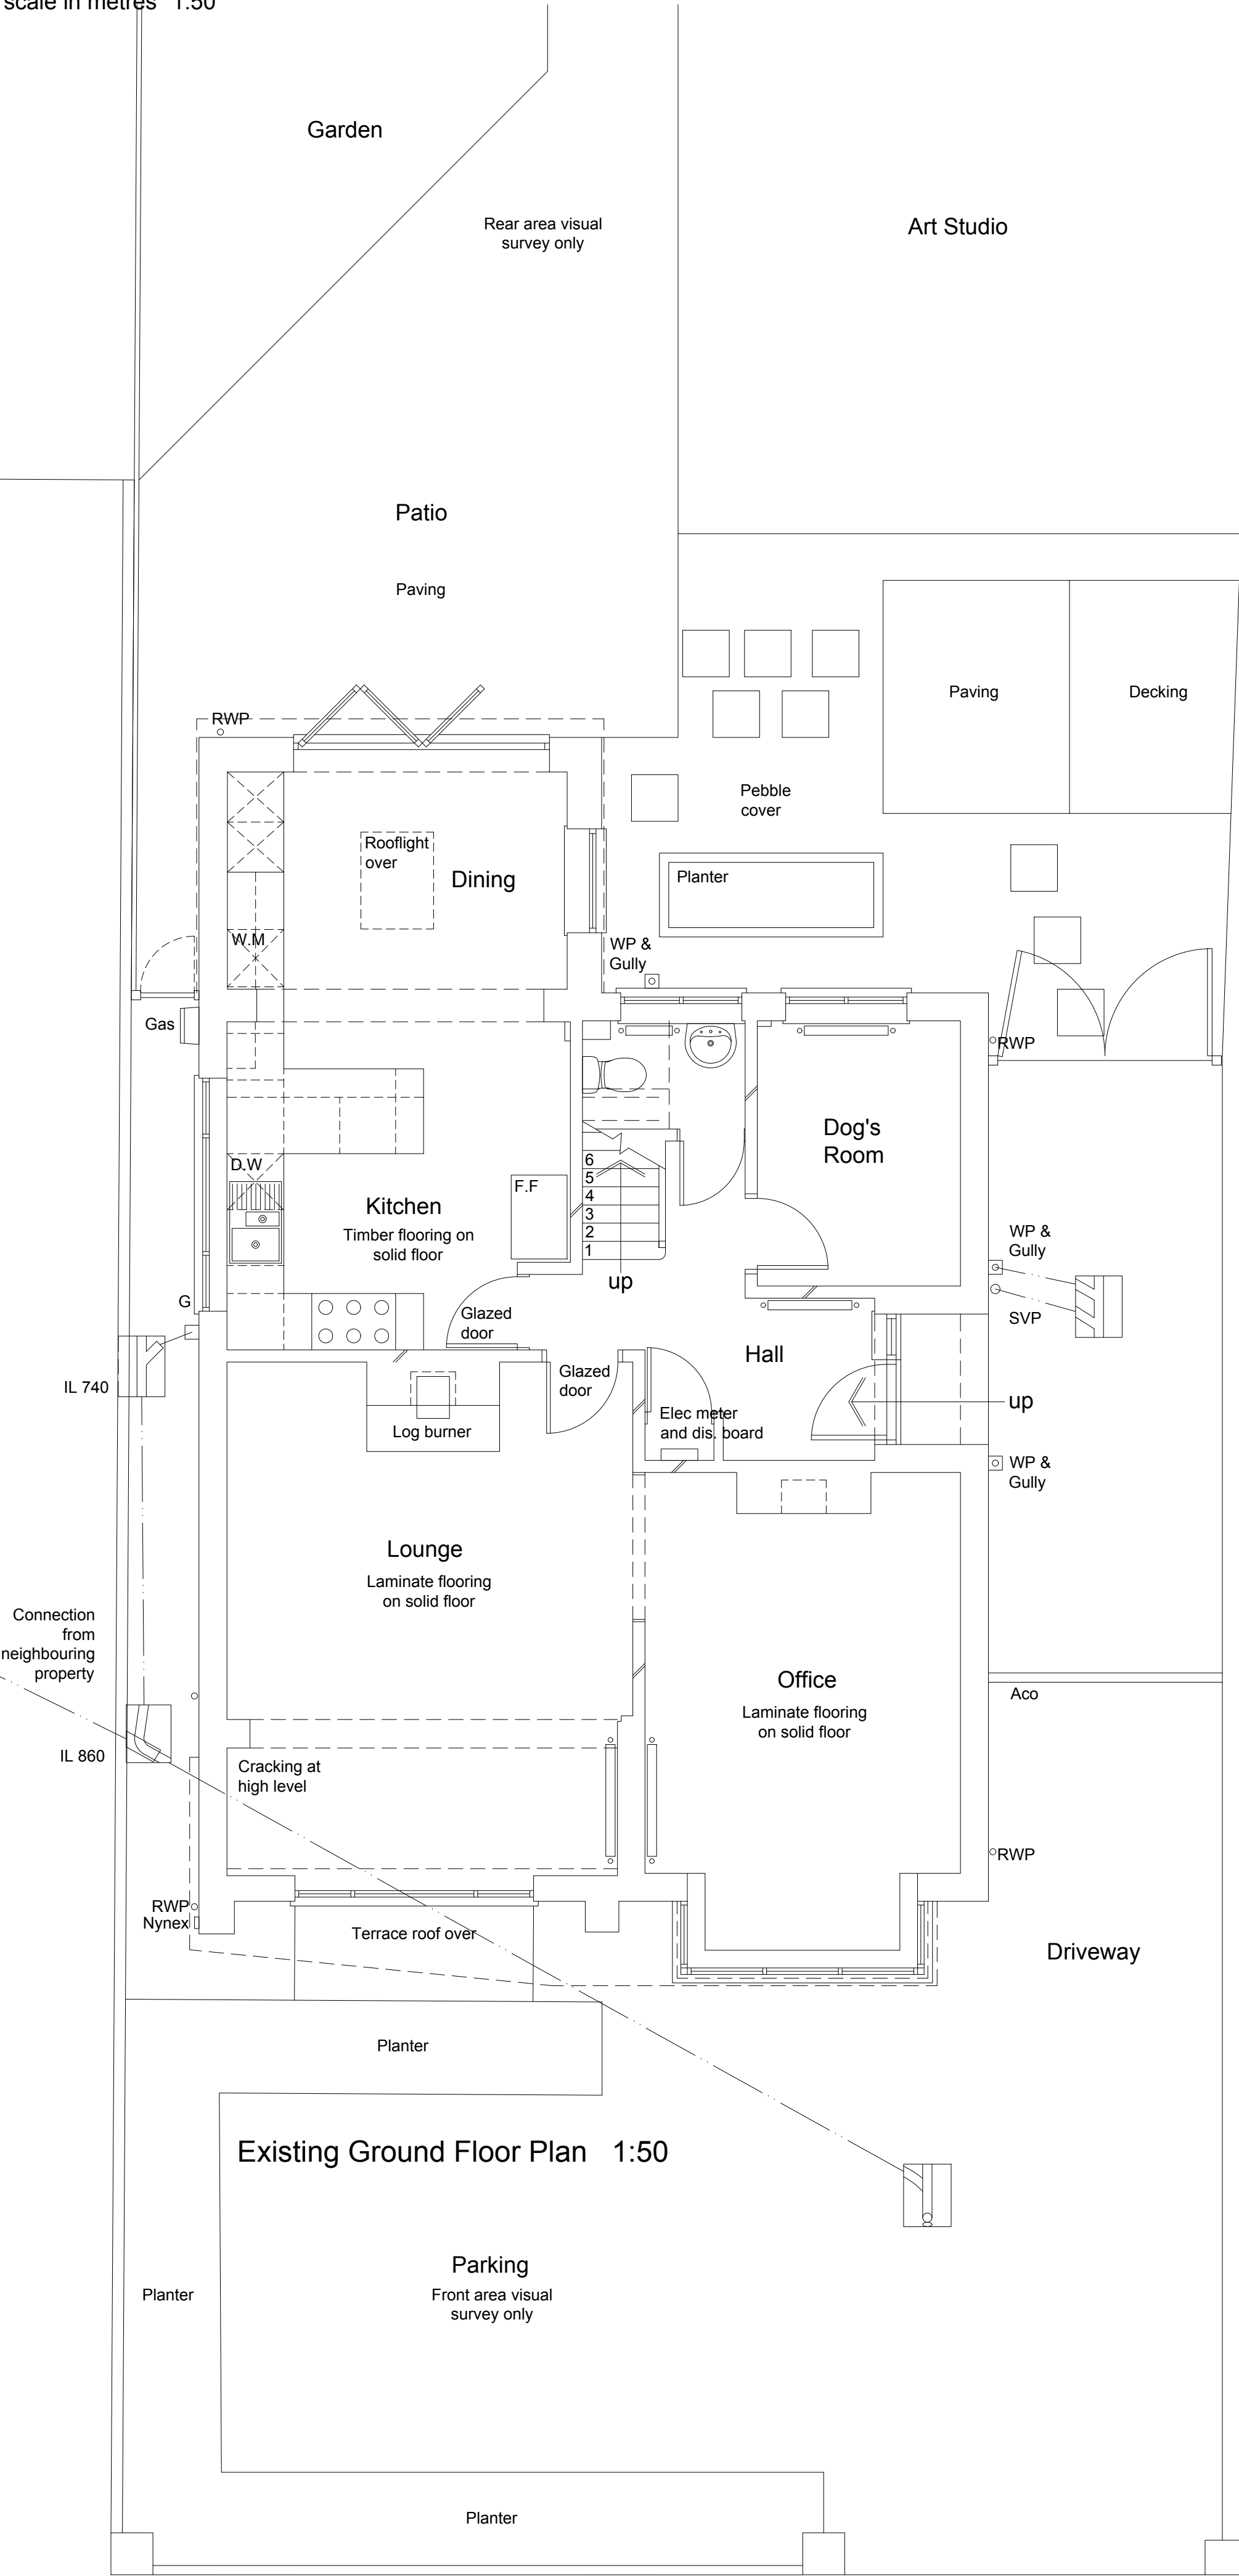


(c) Crown Copyright and Database Rights 2025 OS 100060020

Location Plan 1:1250



scale in metres 1:1250

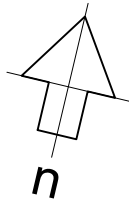

Note
All drainage runs shown indicative only

client	Yvonne Atkinson and Susan Evans	drawing number	0751.EXG.001	revision	A
project	32 Kings Walk Shoreham By Sea BN43 5LG	drawing title	Existing Plans	Measured Survey	
drawn by	M.B	checked by	G.I	riba work stage	MS
date	April '25	scale/original sheet size	1:50 @ A1		
www.abir.co.uk studio@abirarchitects.co.uk Unit 1, Bala House, St John's Road, Hove, BN2 2FX, United Kingdom Hove +44 (0)1273 724 384 Company No 06877117 VAT No 971 4147 17			© ABIR Architects Ltd. Check all dimensions on site before work is undertaken. All goods, materials and workmanship to conform with current building regulations, BSS and COP's.		

ABIR Architects

RIBA
Chartered Practice