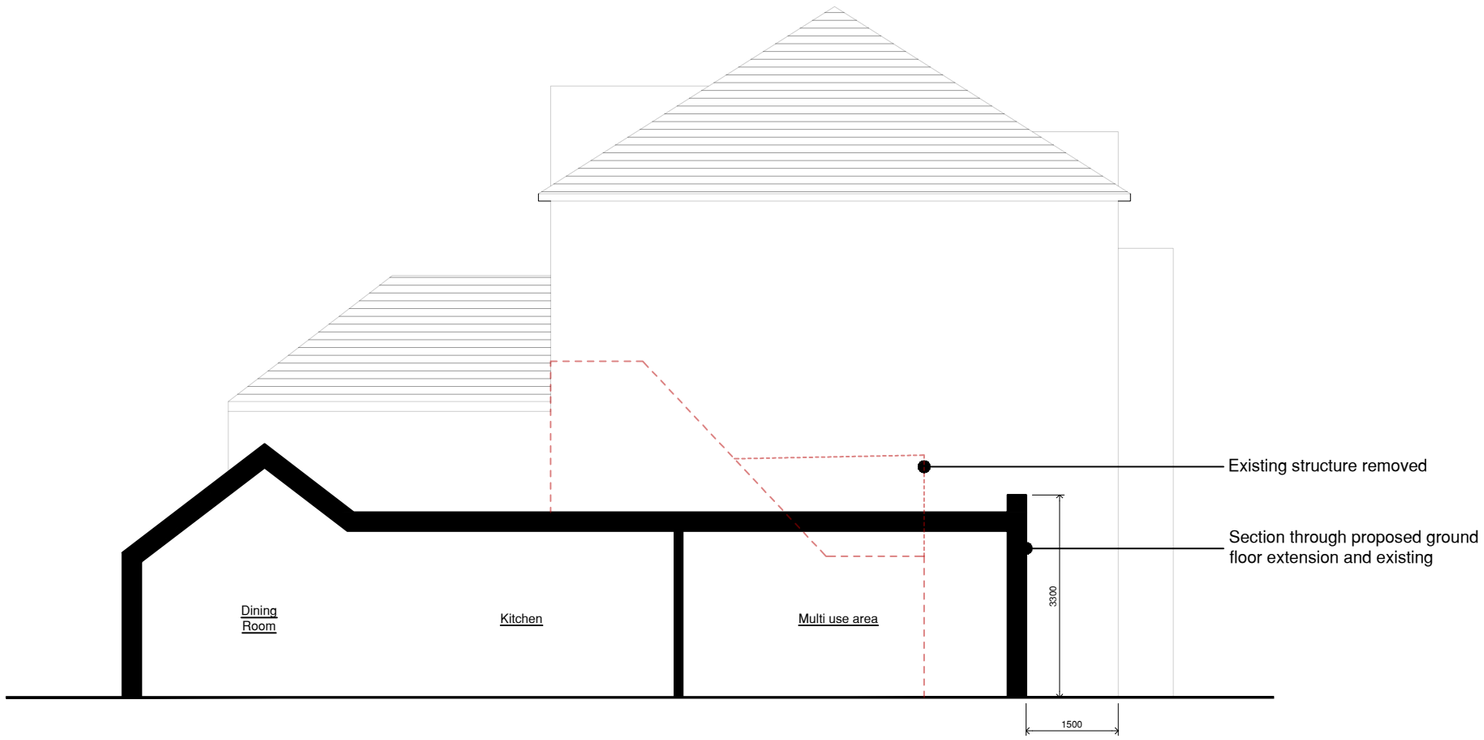


Proposed Section 1:100

General Notes

1. All dimensions are to be checked onsite. Do not scale from these drawings.
2. Structural information on drawings is shown for quick reference only. Refer to Structural Engineers drawings and calculations for construction information.
3. Building Regulations compliance is the responsibility of the contractor.

Rev	Date	Description

Puzzle Architecture.

puzzlearchitecture.co.uk
contact@puzzlearchitecture.co.uk

CIAT CHARTERED PRACTICE

Planning

Drawing Ref

Section

Project

32 St Michaels Road

Extension Project

Project No	Drawing No	Rev
SMR01	**103**	**A**

Drawn	Checked	Scale	Date
LC	LC	1:100 @ A3	09.12.25