



PROPOSED EAST GLAZING SECTION


PROPOSED EAST SECOND FLOOR GLAZING PLAN

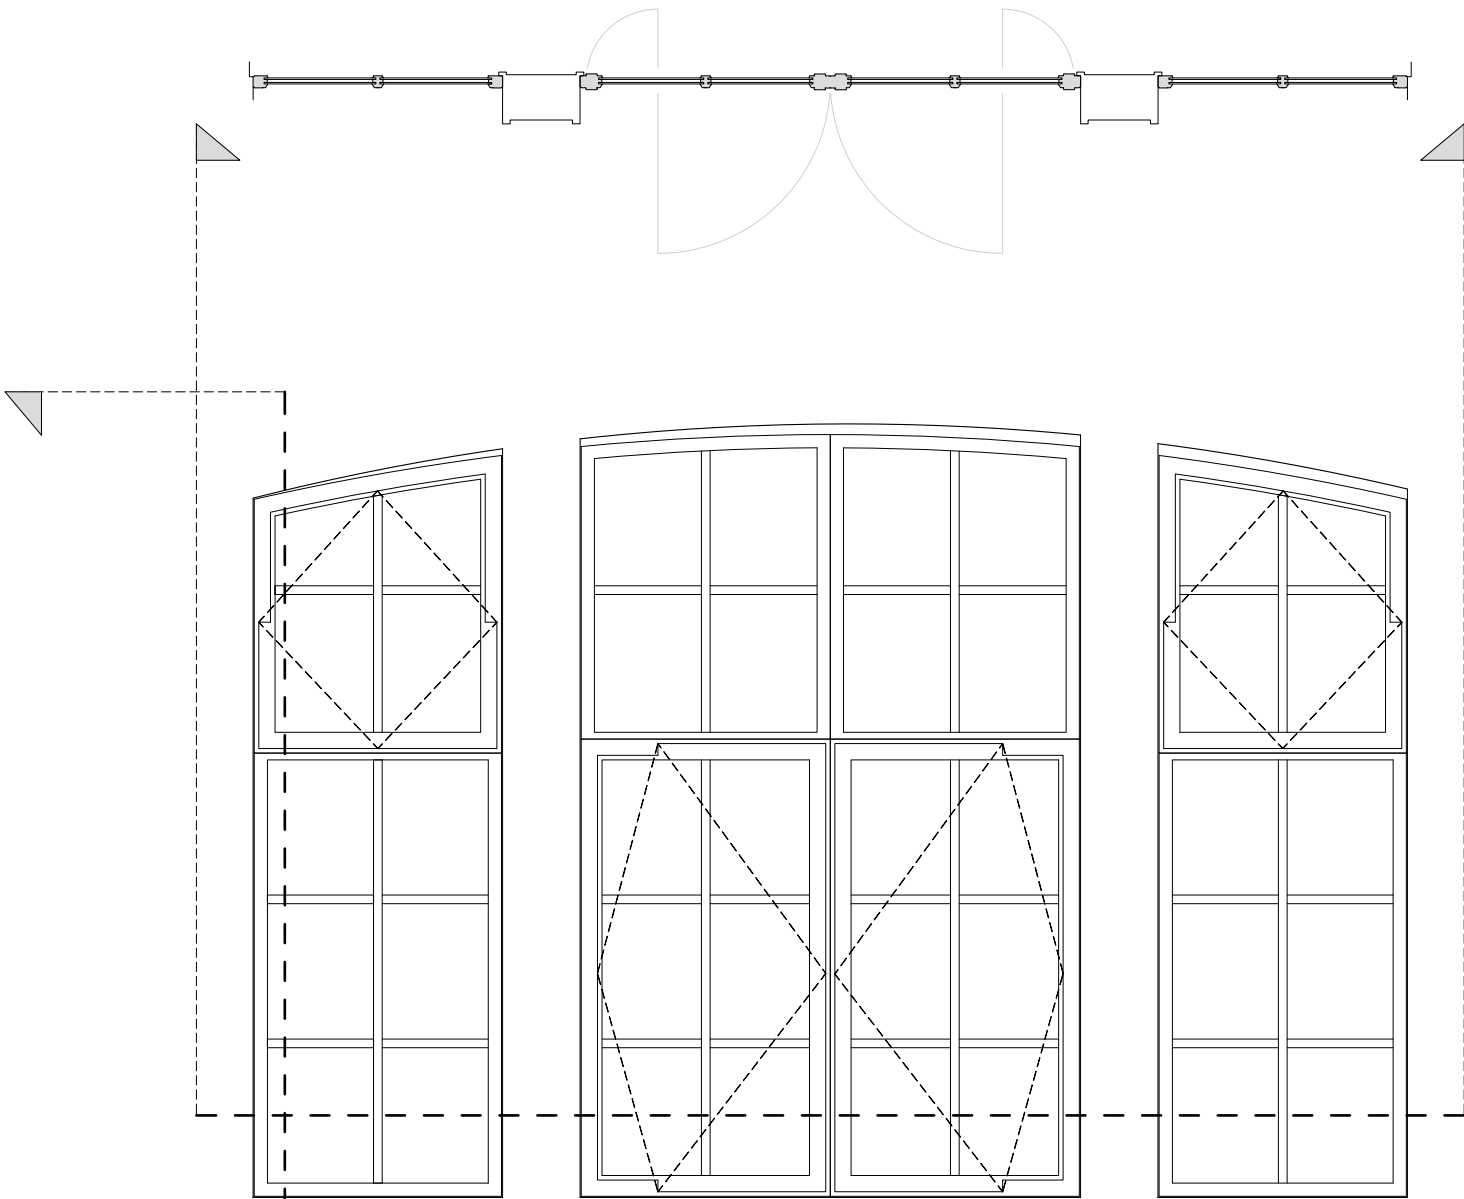

PROPOSED EAST SECOND FLOOR GLAZING ELEVATION

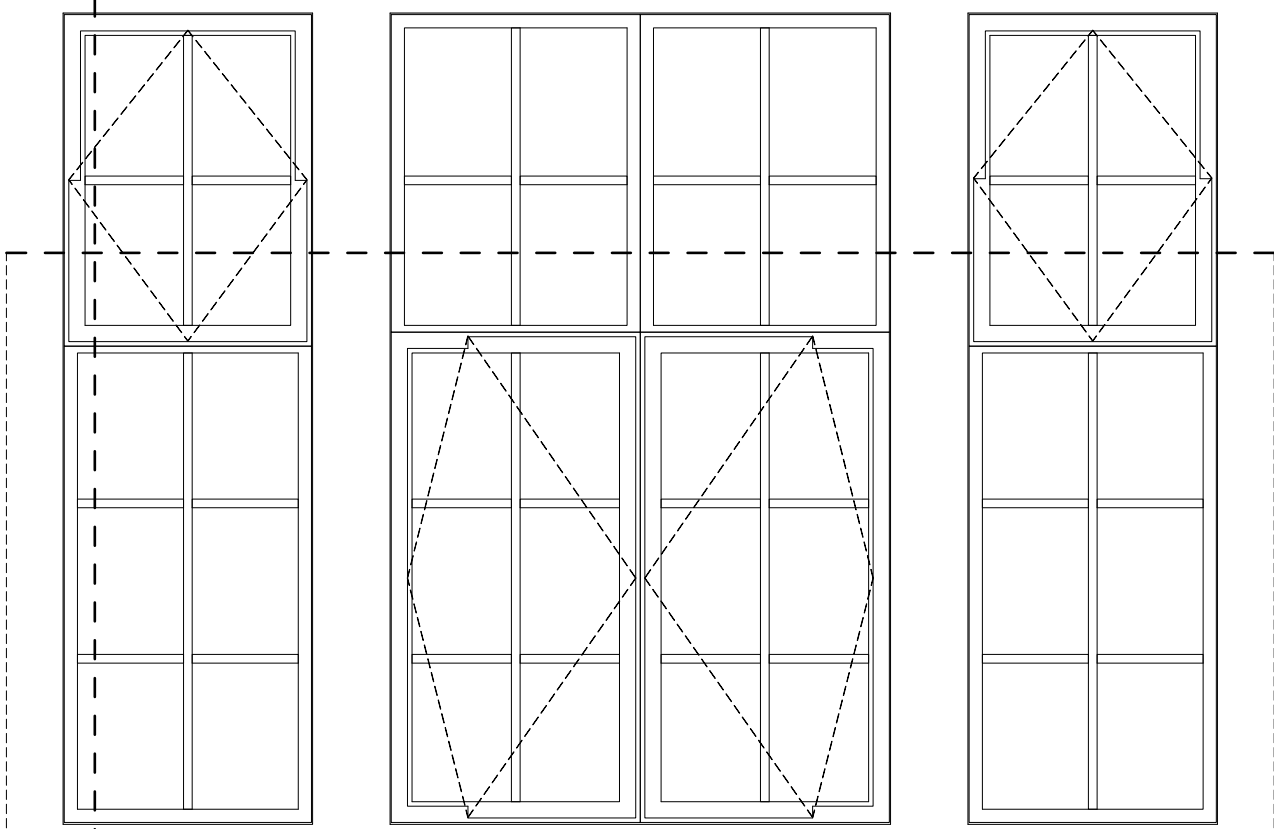


PROPOSED EAST FIRST FLOOR GLAZING ELEVATION

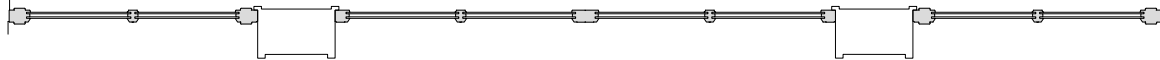

PROPOSED EAST FIRST FLOOR GLAZING PLAN

SECTIONS SHOULD BE READ IN CONJUNCTION WITH THE DRAWINGS PREPARED BY  
SPECIALIST WINDOW CONTRACTORS.  
W100235-05 PROPOSED W20 ELEVATIONS  
W100235-06 PROPOSED W20 DETAILS  
W100235-07 PROPOSED W20 DETAILS

FOR SPECIFIC DIMENSIONS, THE W20 DETAIL DRAWINGS SHOULD BE REFERRED TO.

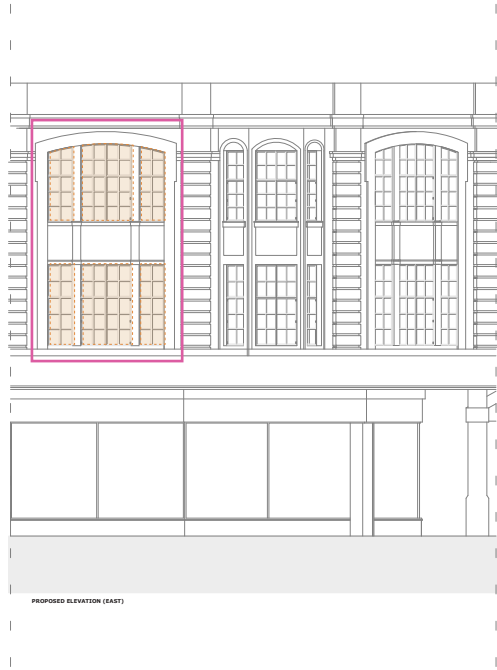

ALL MEASUREMENTS TO BE CONFIRMED ON SITE PRIOR TO WORK COMMENCING.  
COMPLIANCE AND STANDARDS HAVE BEEN FOLLOWED AT THE DATE THESE PLANS  
WERE PRODUCED, IT IS THE CONTRACTORS RESPONSIBILITY TO ENSURE CONTINUED  
COMPLIANCE AT TIME OF WORKS COMMENCING.

THESE PLANS HAVE BEEN PRODUCED SOLEY FOR THE CLIENT'S USE AND SHOULD  
NOT BE REPRODUCED, COPIED OR DISTRIBUTED WITHOUT EXPRESS PERMISSION.

PROPOSED GLAZING EAST SECTIONS

KC JUL' 2026 1:20 @ A2  
N25 - 005 - 09 rev

10 - 11 ARCADE BUILDINGS, SOUTH STREET, WORTHING, BN11 3AA

PREPARED FOR CAFFÉ NERO

0 1 2

1:20

