




PROPOSED NORTH GLAZING SECTION

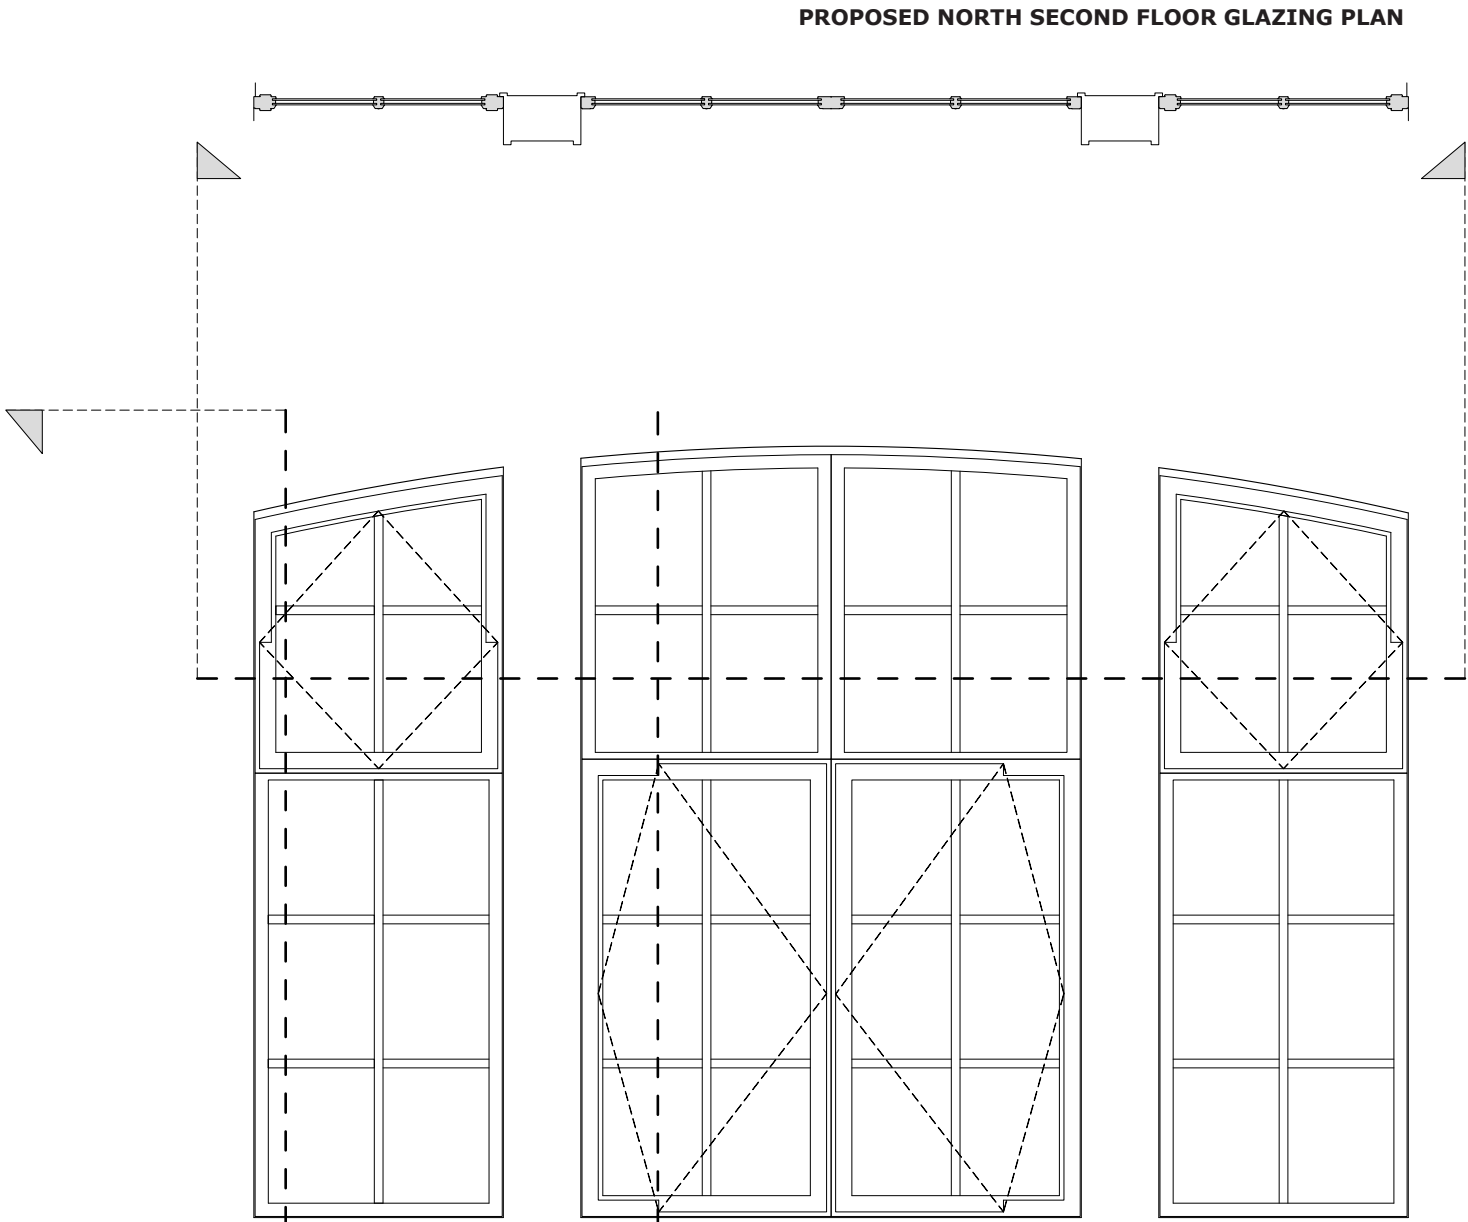

PROPOSED NORTH SECOND FLOOR GLAZING PLAN

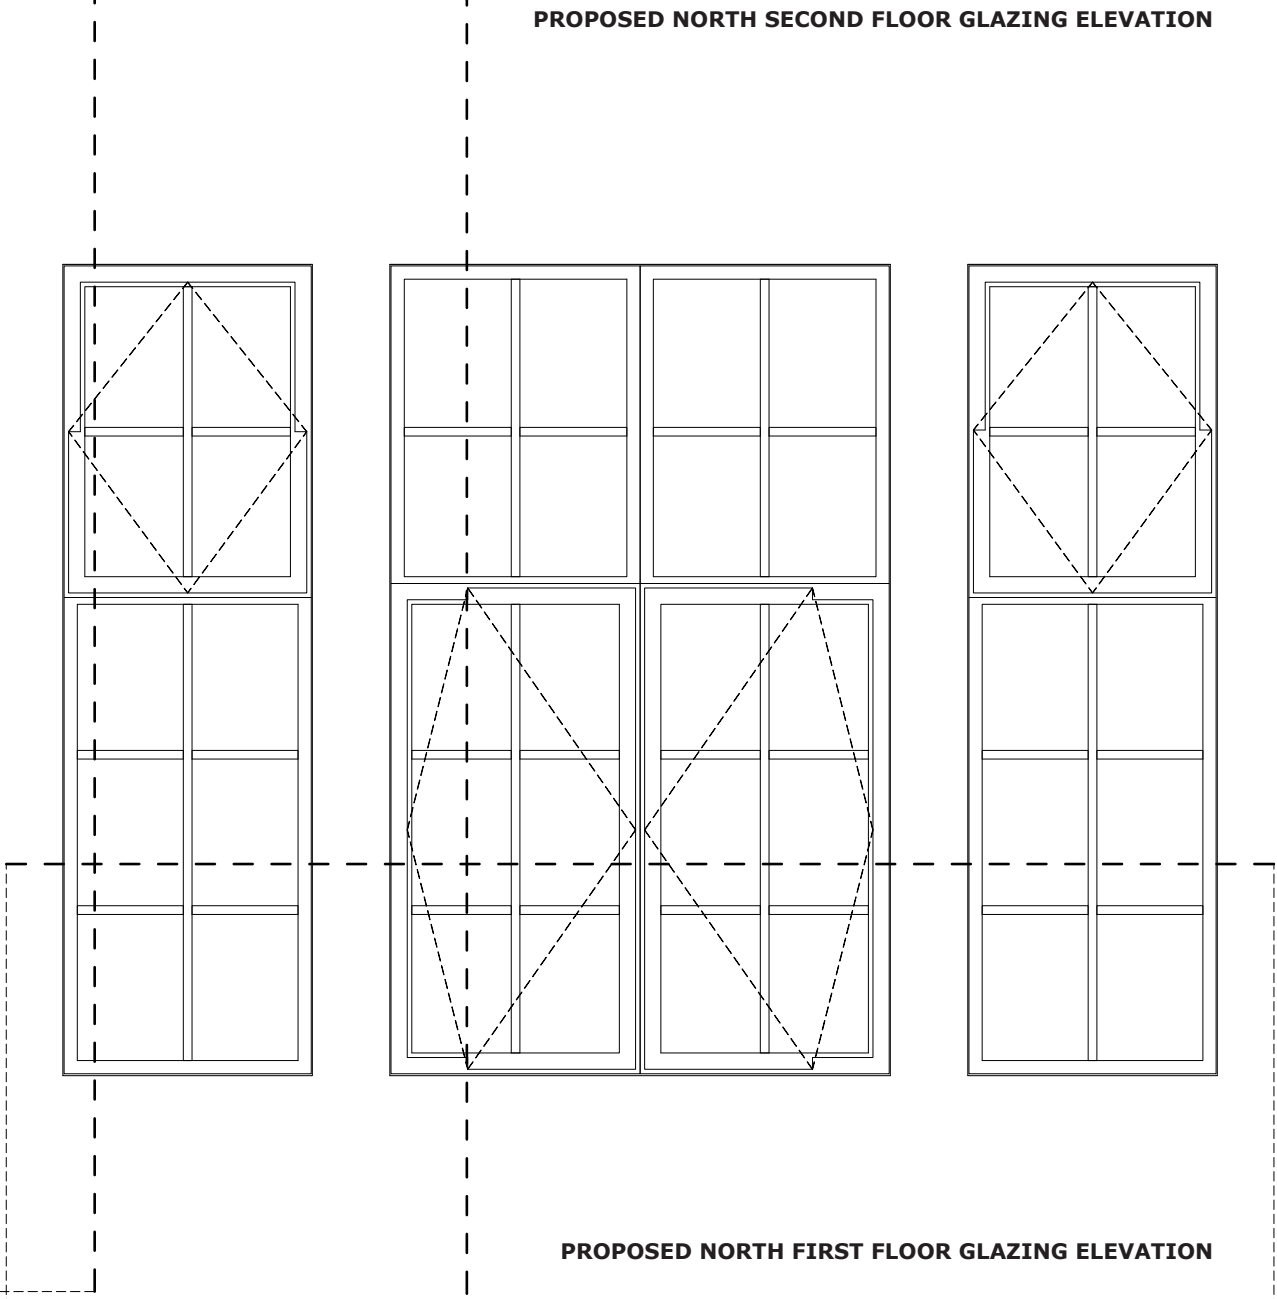

PROPOSED NORTH SECOND FLOOR GLAZING ELEVATION

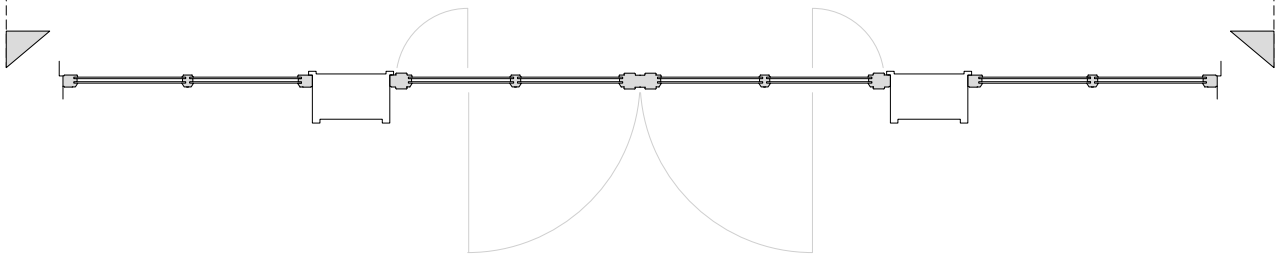

PROPOSED NORTH FIRST FLOOR GLAZING PLAN

SECTIONS SHOULD BE READ IN CONJUNCTION WITH THE DRAWINGS PREPARED BY
SPECIALIST WINDOW CONTRACTORS.
W100235-05 PROPOSED W20 ELEVATIONS
W100235-06 PROPOSED W20 DETAILS
W100235-07 PROPOSED W20 DETAILS

FOR SPECIFIC DIMENSIONS, THE W20 DETAIL DRAWINGS SHOULD BE REFERRED TO.



ALL MEASUREMENTS TO BE CONFIRMED ON SITE PRIOR TO WORK COMMENCING.
COMPLIANCE AND STANDARDS HAVE BEEN FOLLOWED AT THE DATE THESE PLANS
WERE PRODUCED, IT IS THE CONTRACTORS RESPONSIBILITY TO ENSURE CONTINUED
COMPLIANCE AT TIME OF WORKS COMMENCING.

THESE PLANS HAVE BEEN PRODUCED SOLEY FOR THE CLIENT'S USE AND SHOULD
NOT BE REPRODUCED, COPIED OR DISTRIBUTED WITHOUT EXPRESS PERMISSION.

PROPOSED GLAZING NORTH SECTIONS

KC JUL' 2026 1:20 @ A2
N25 - 005 - 011 rev

10 - 11 ARCADE BUILDINGS, SOUTH STREET, WORTHING, BN11 3AA

PREPARED FOR CAFFÉ NERO

0 1 2

1:20

