




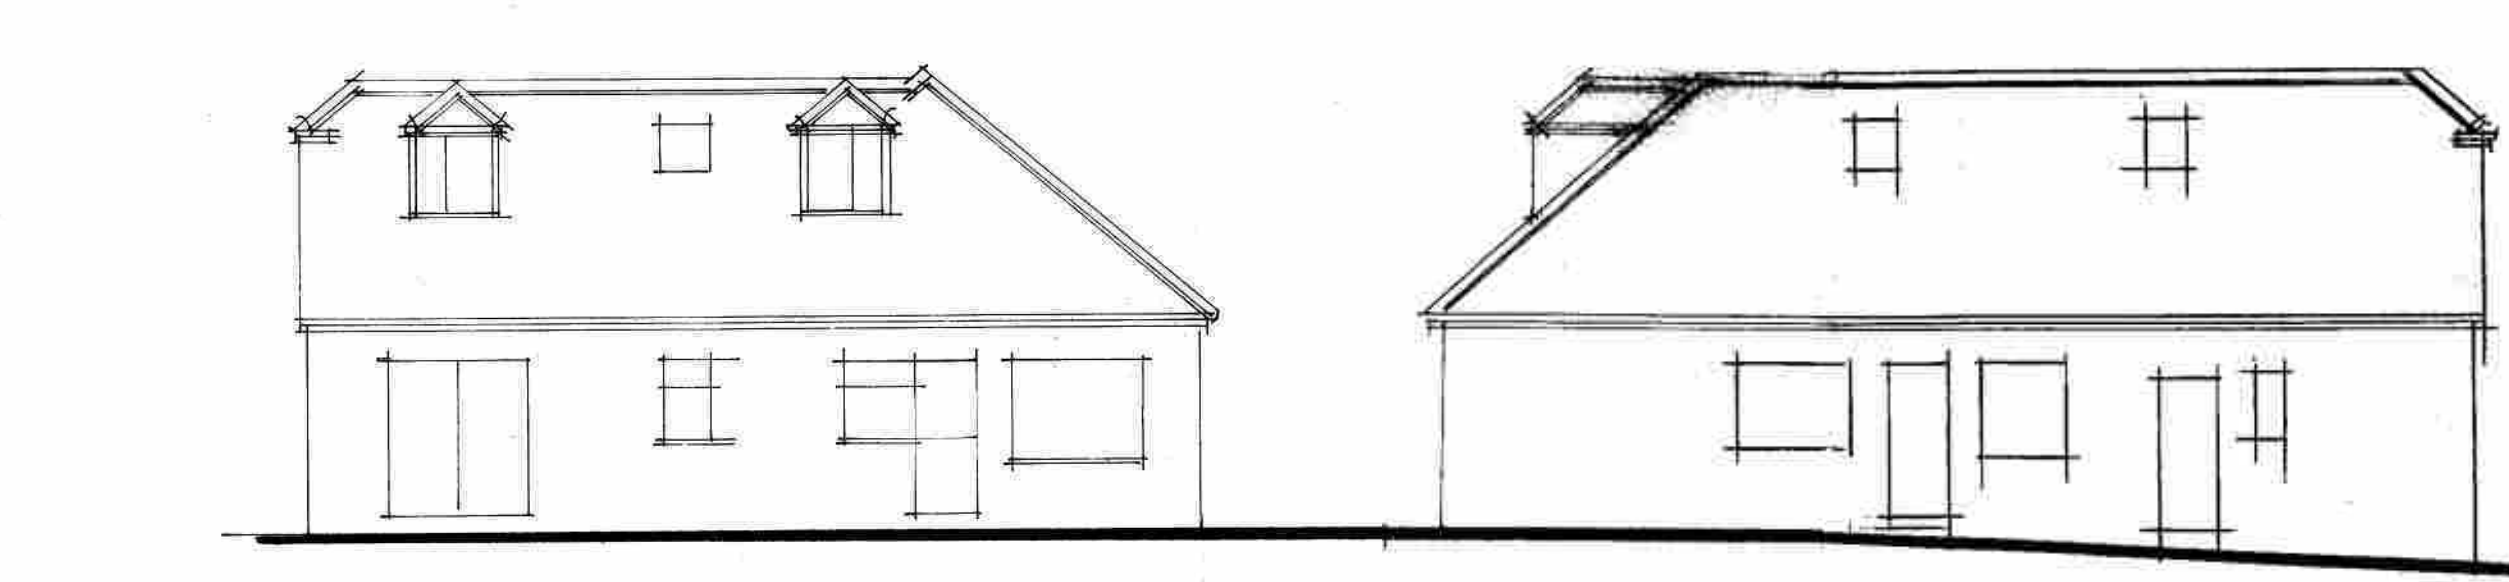


Existing East 1:100 North

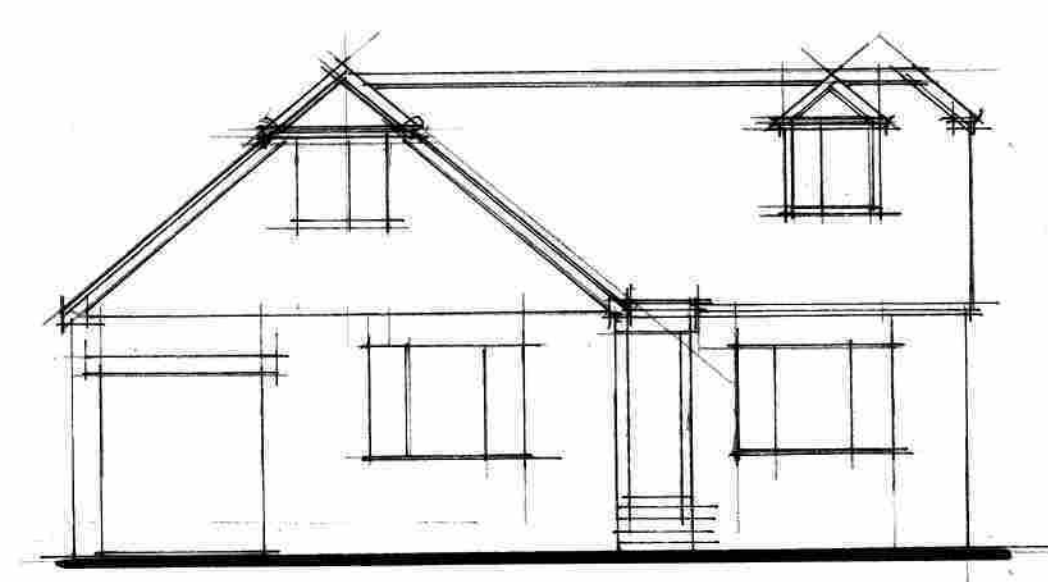


West

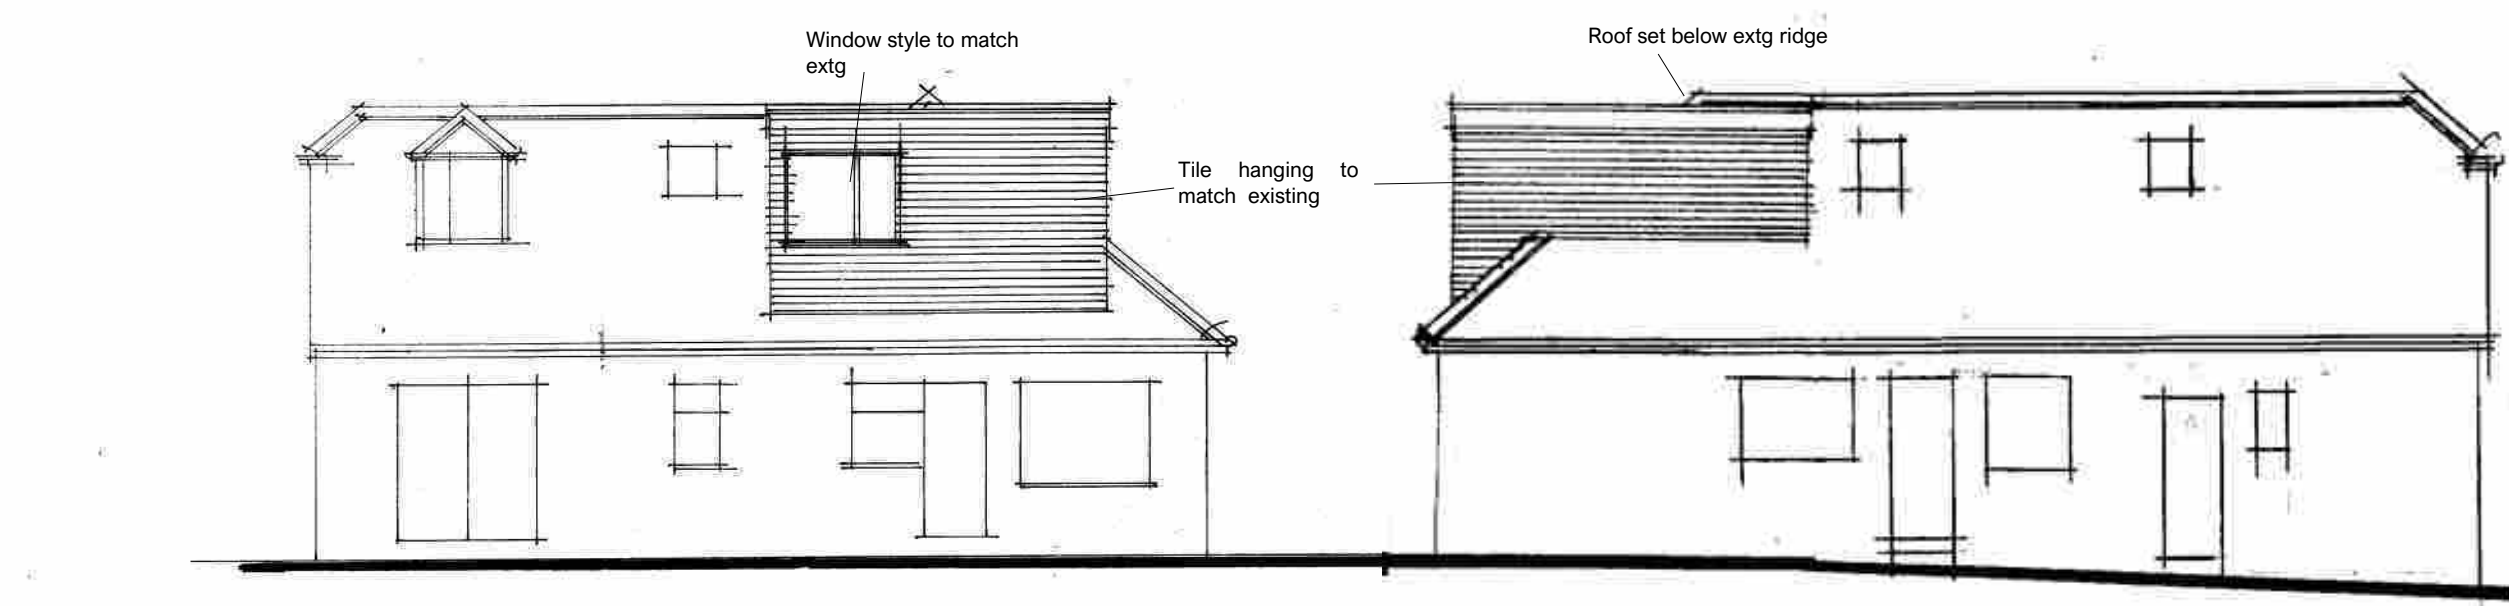


Proposed East 1:100 North

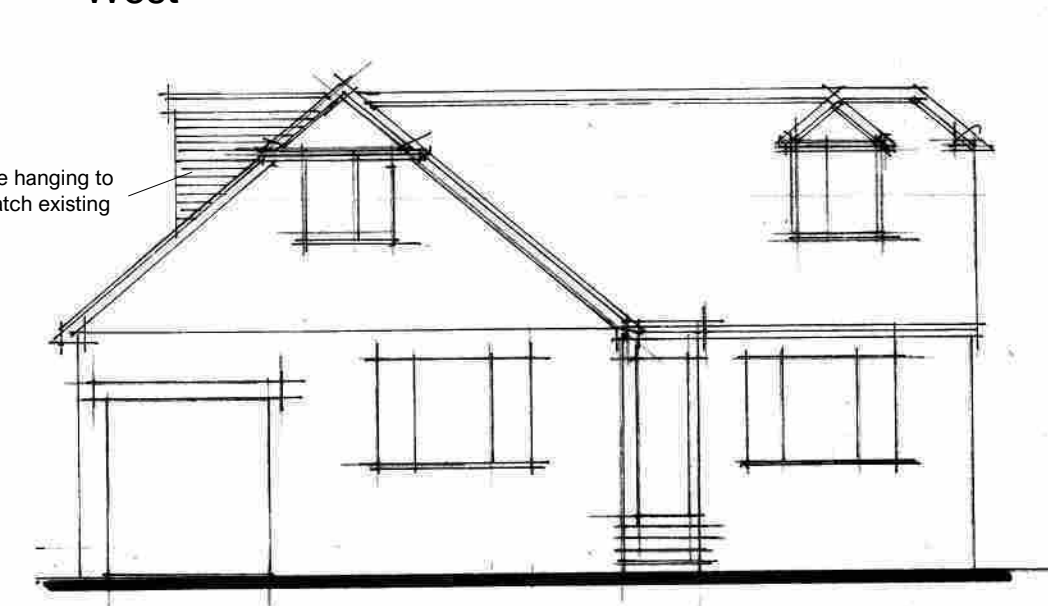


West

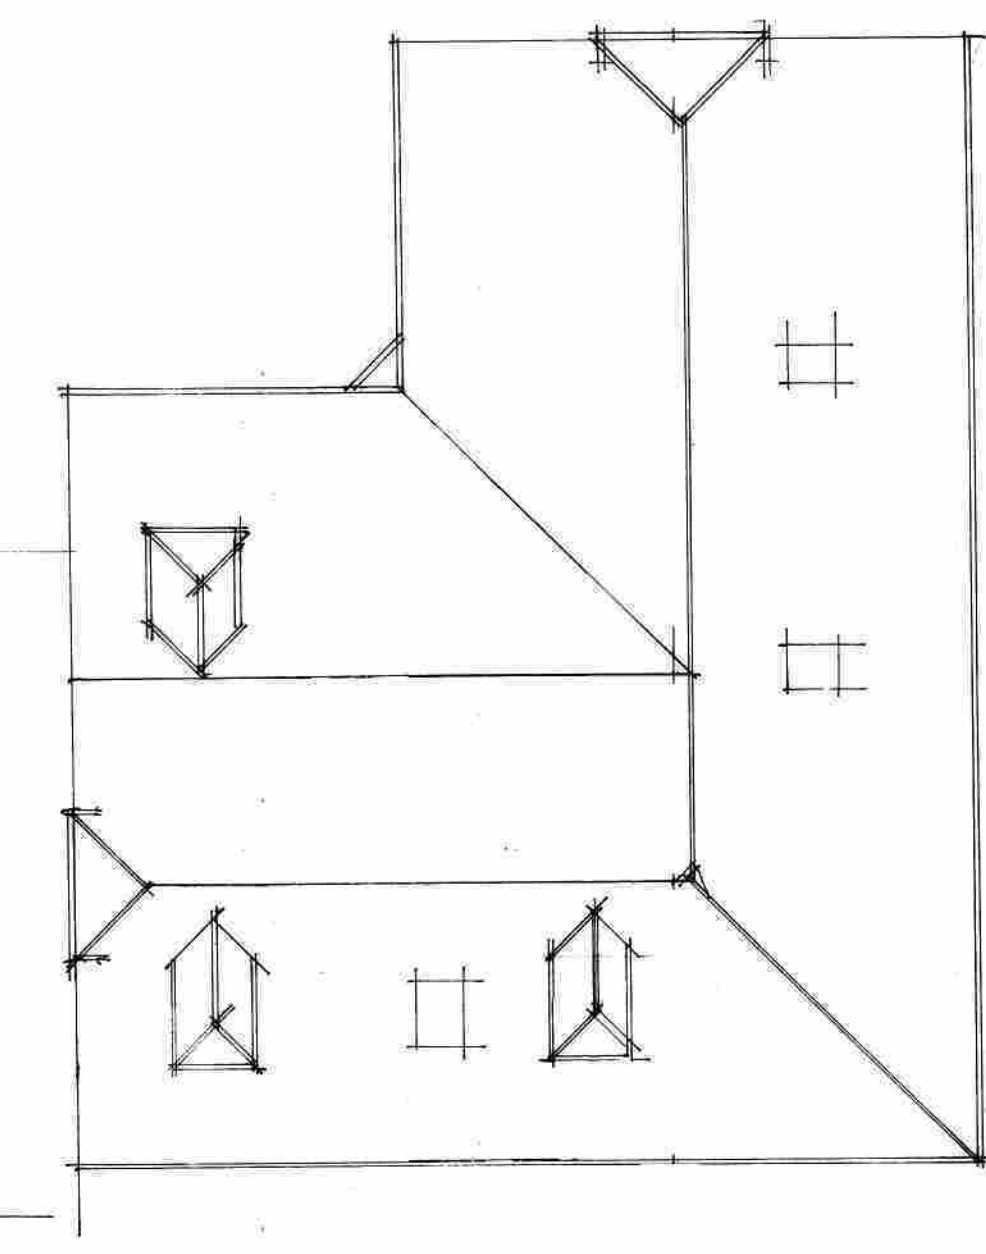

Existing roof plan 1:100

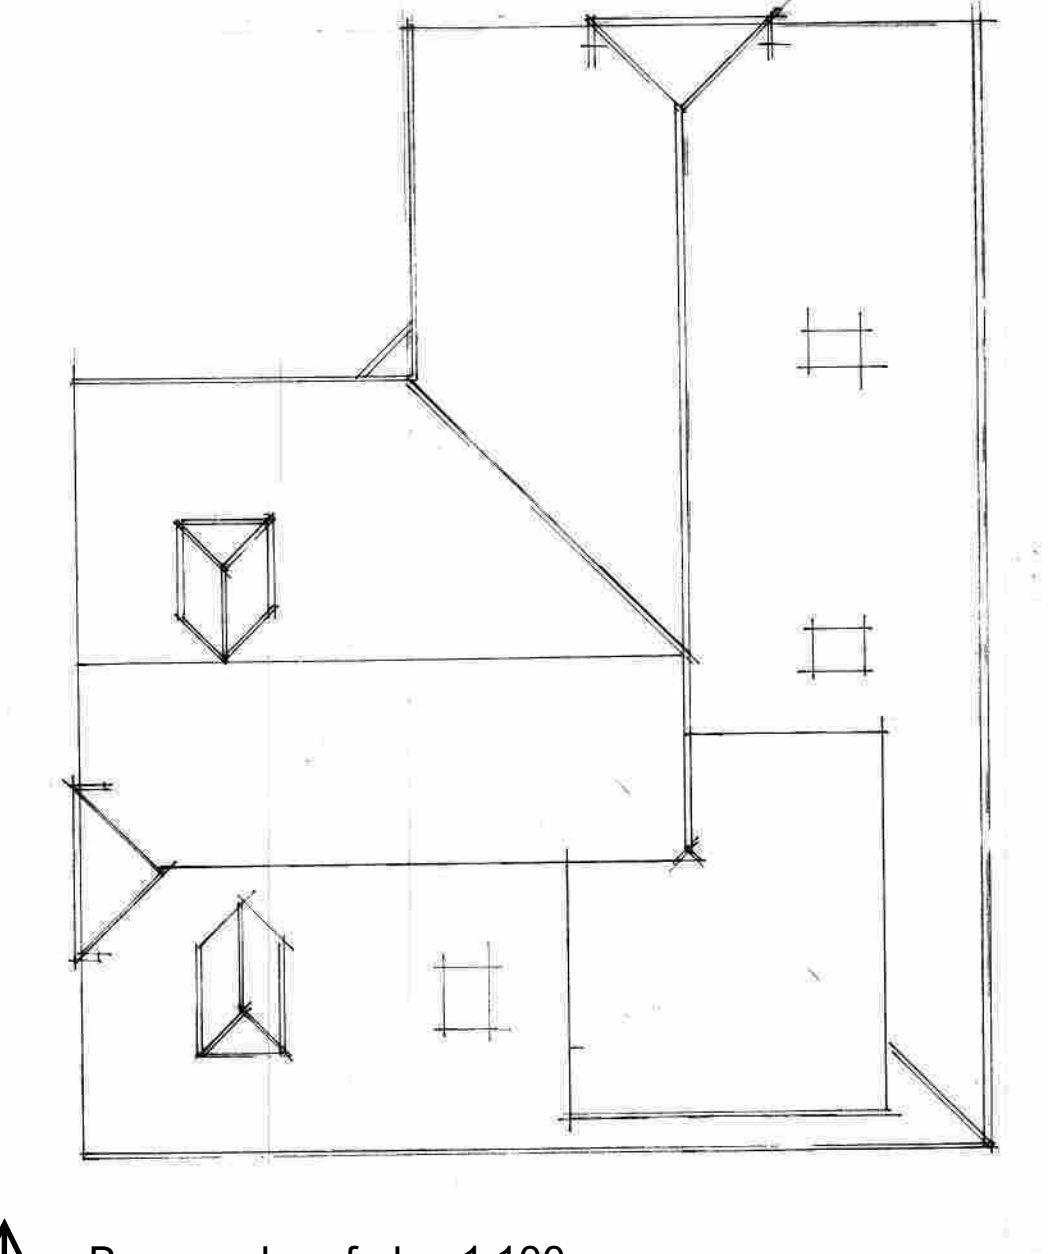


Proposed roof plan 1:100


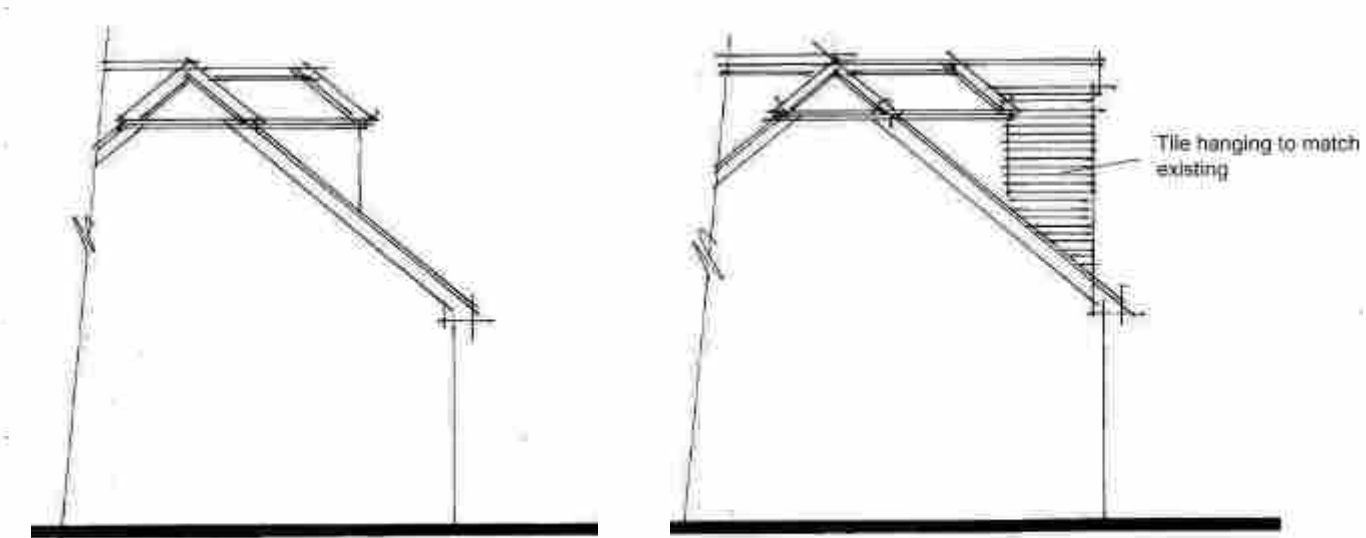


Existing South 1:100 Proposed South


North for plans →

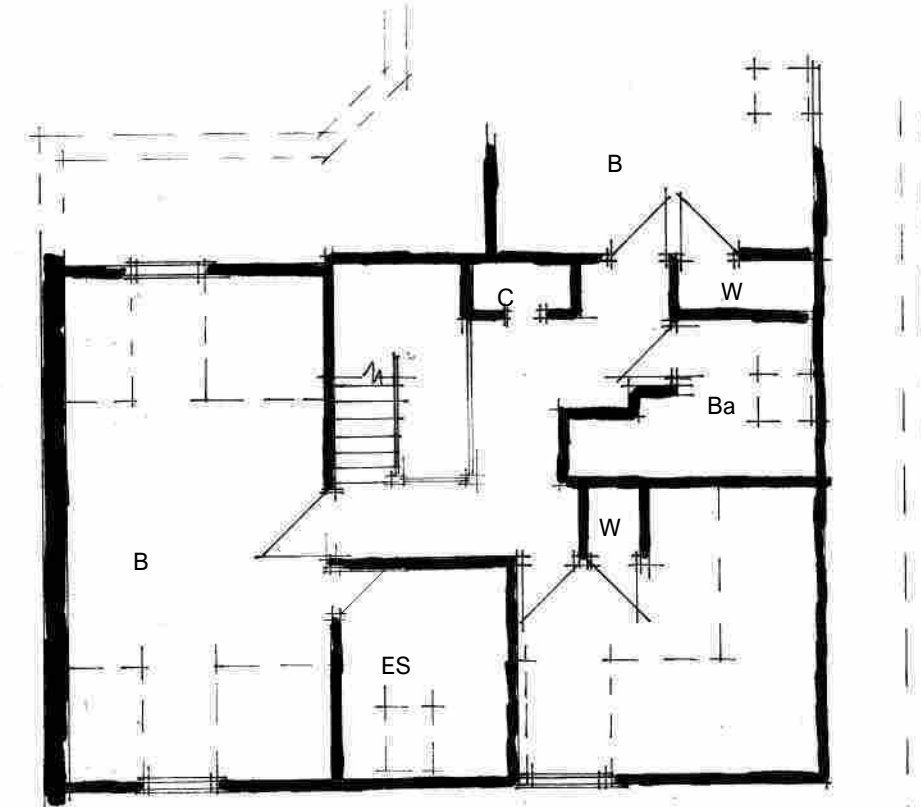


Existing first floor 1:100

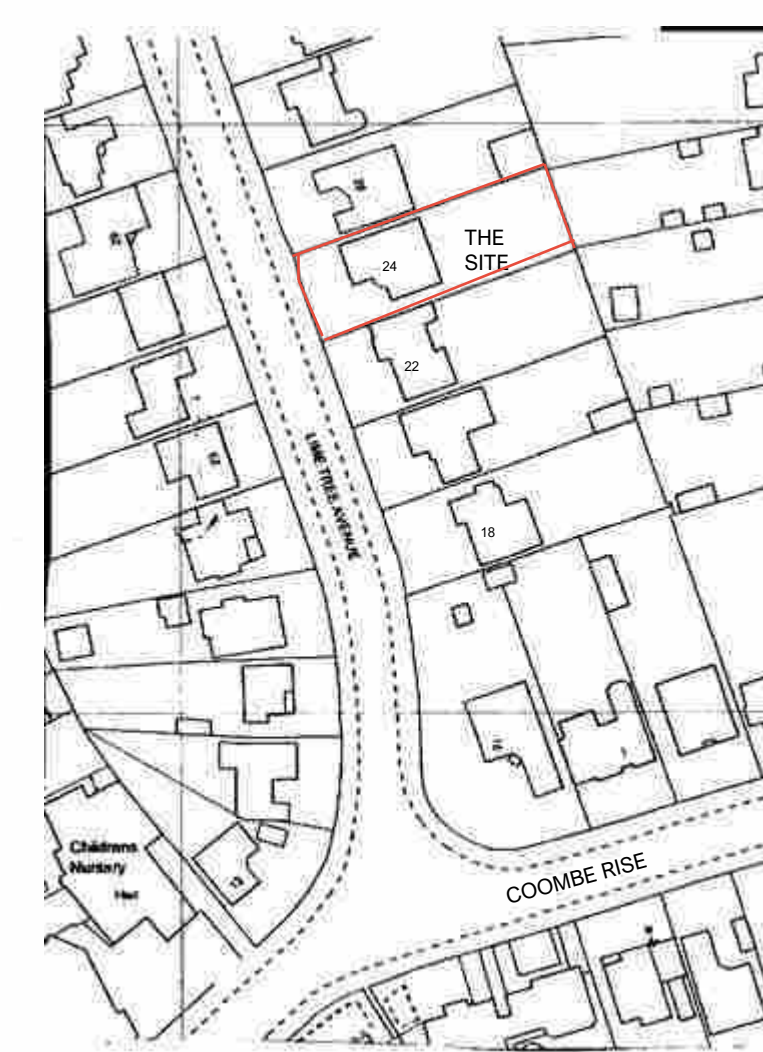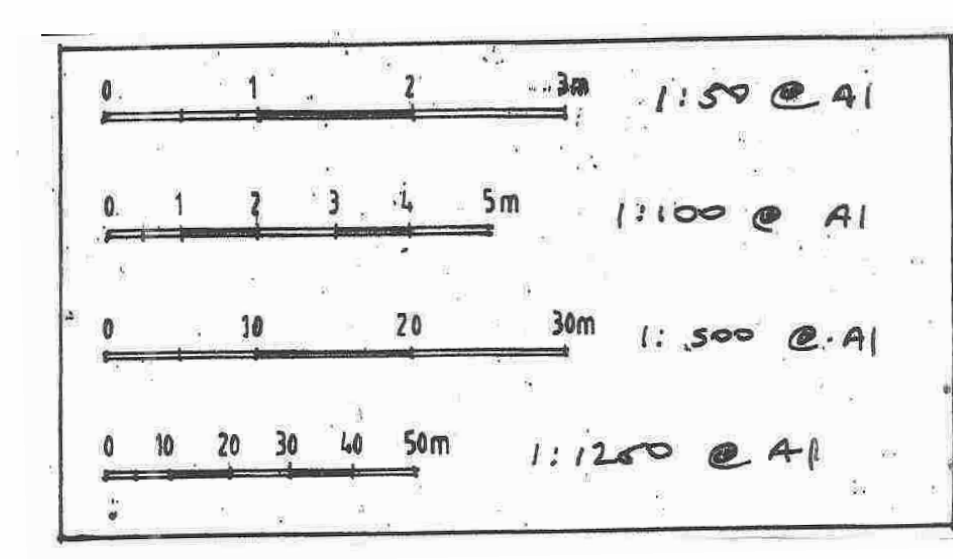


Site plan 1:1250

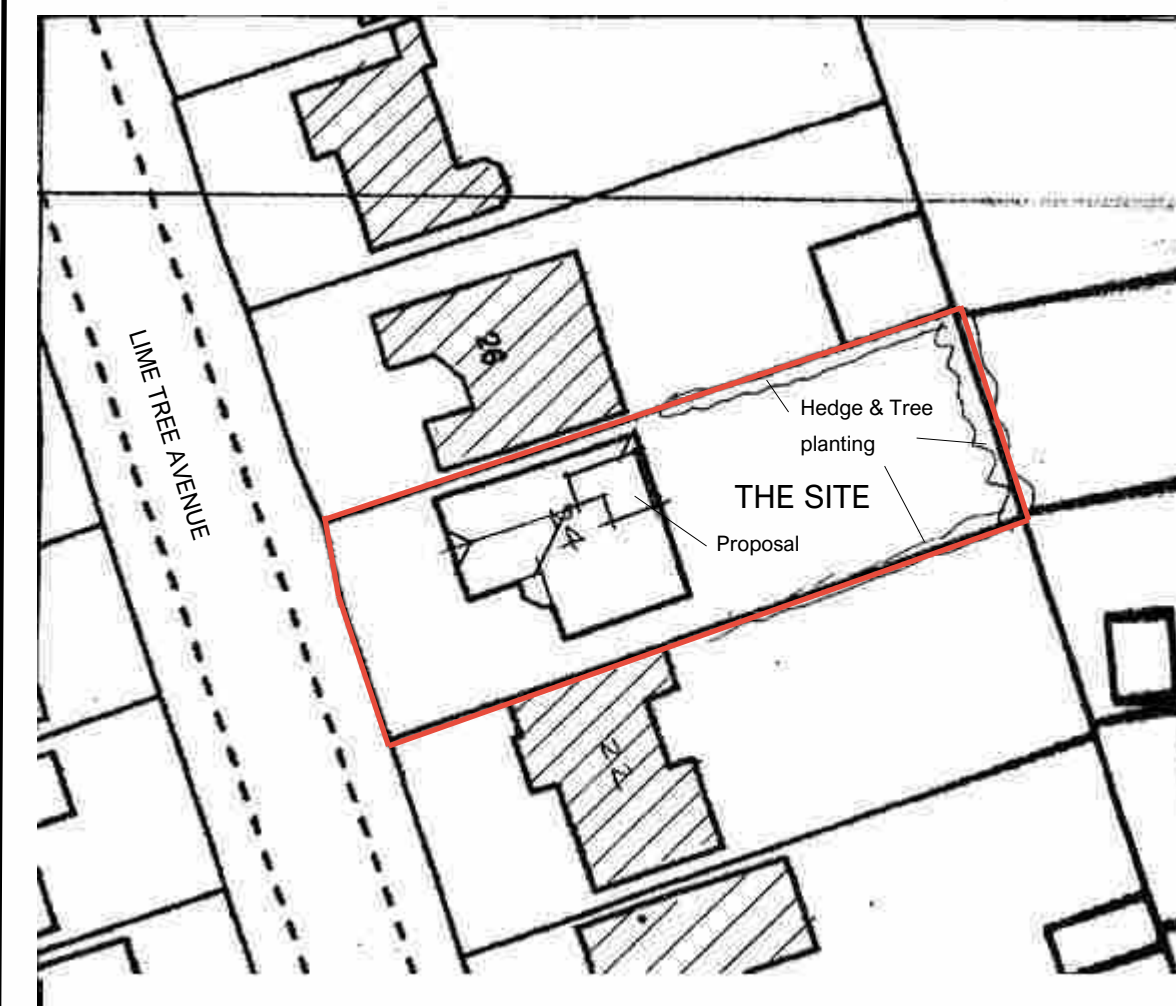


Block plan 1:500

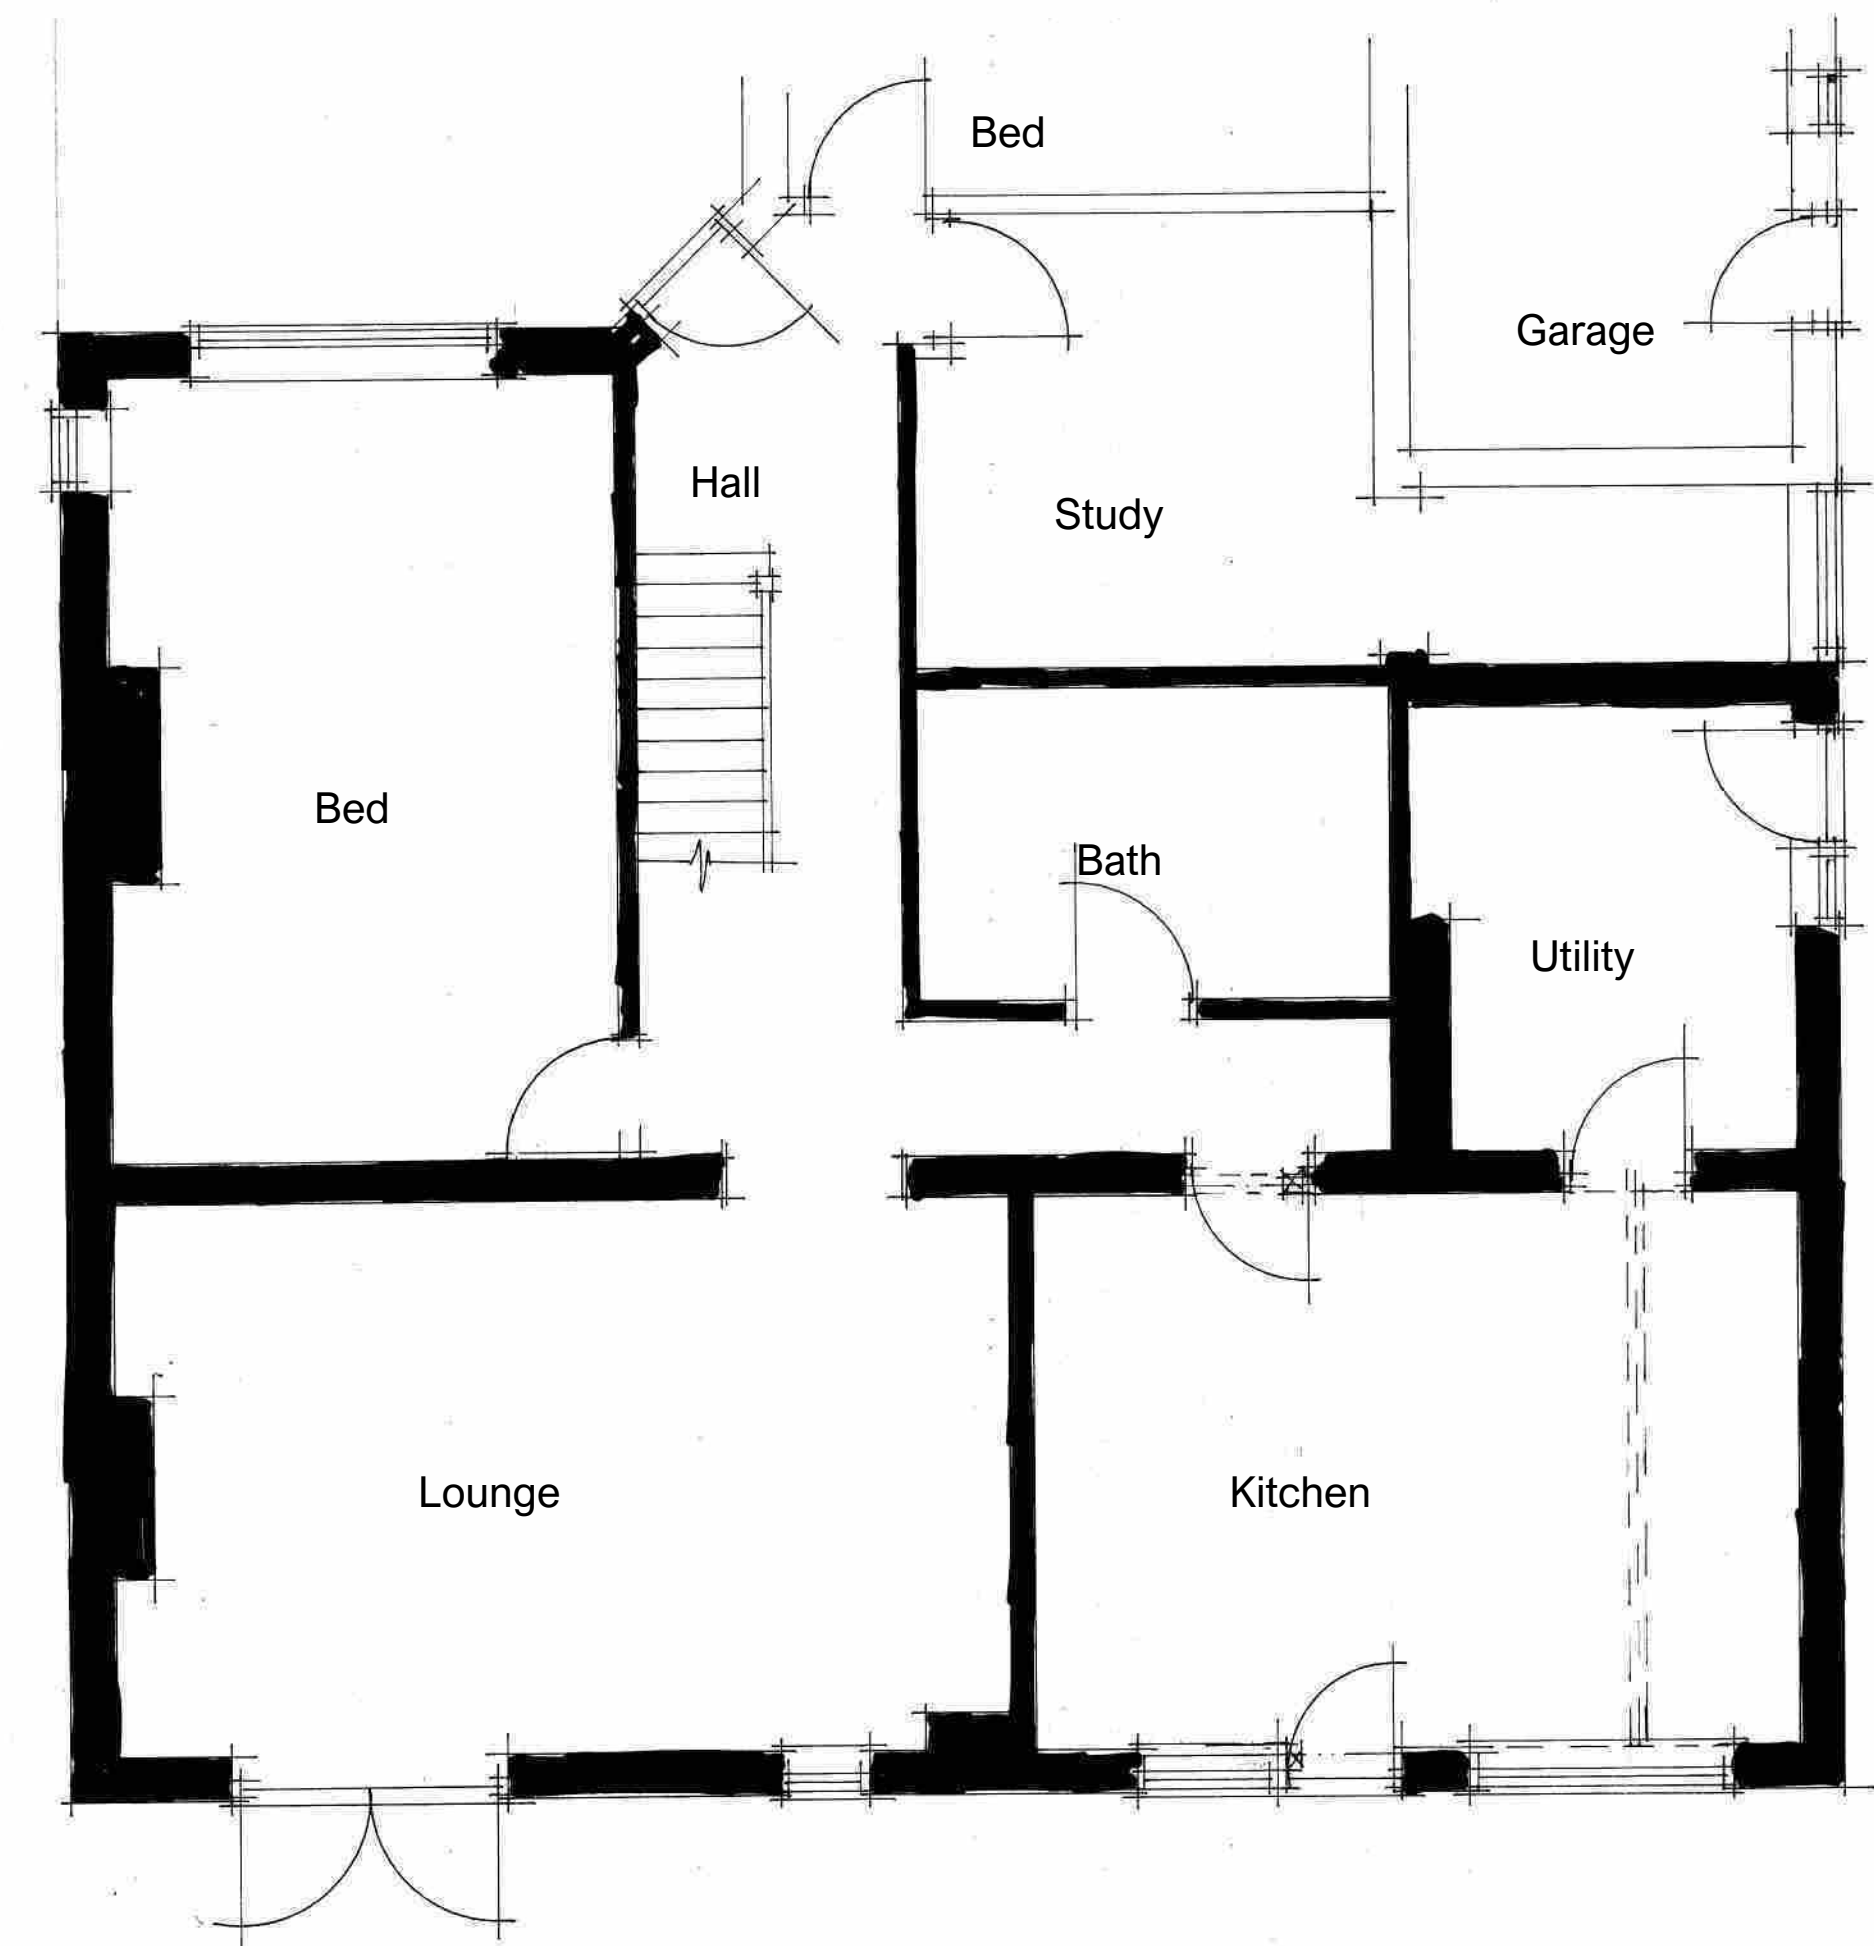

Ground floor 1:50

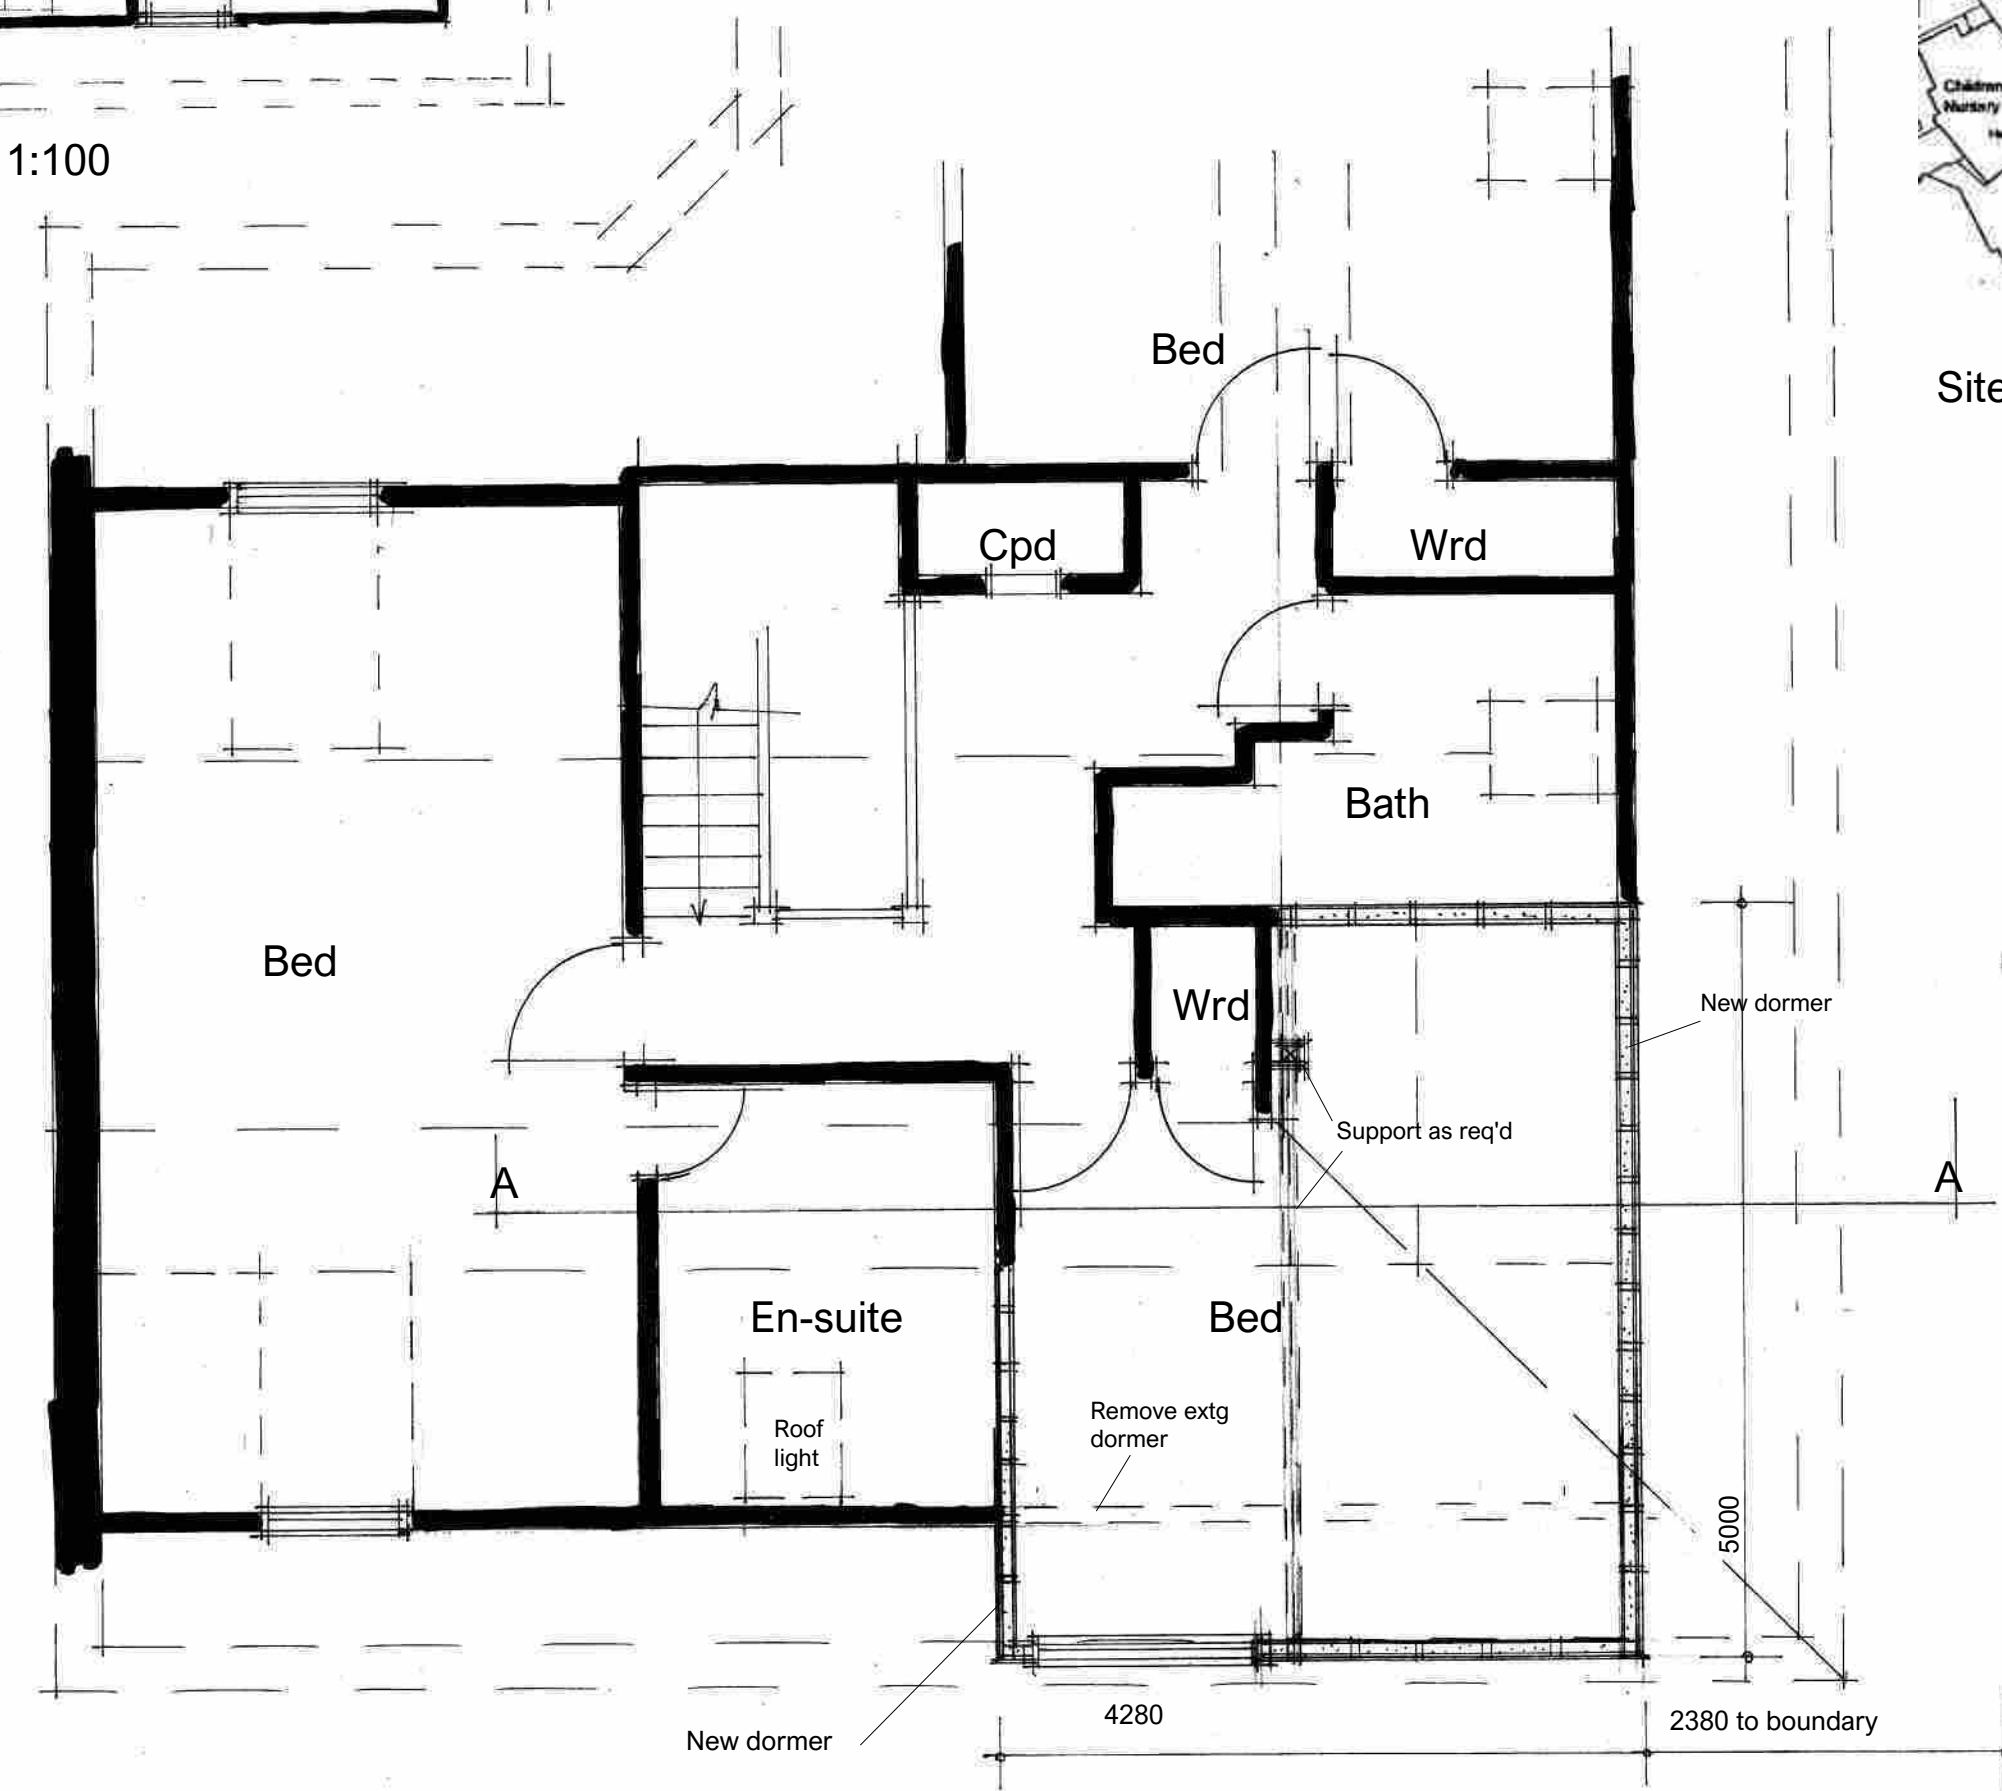

Proposed first floor 1:50

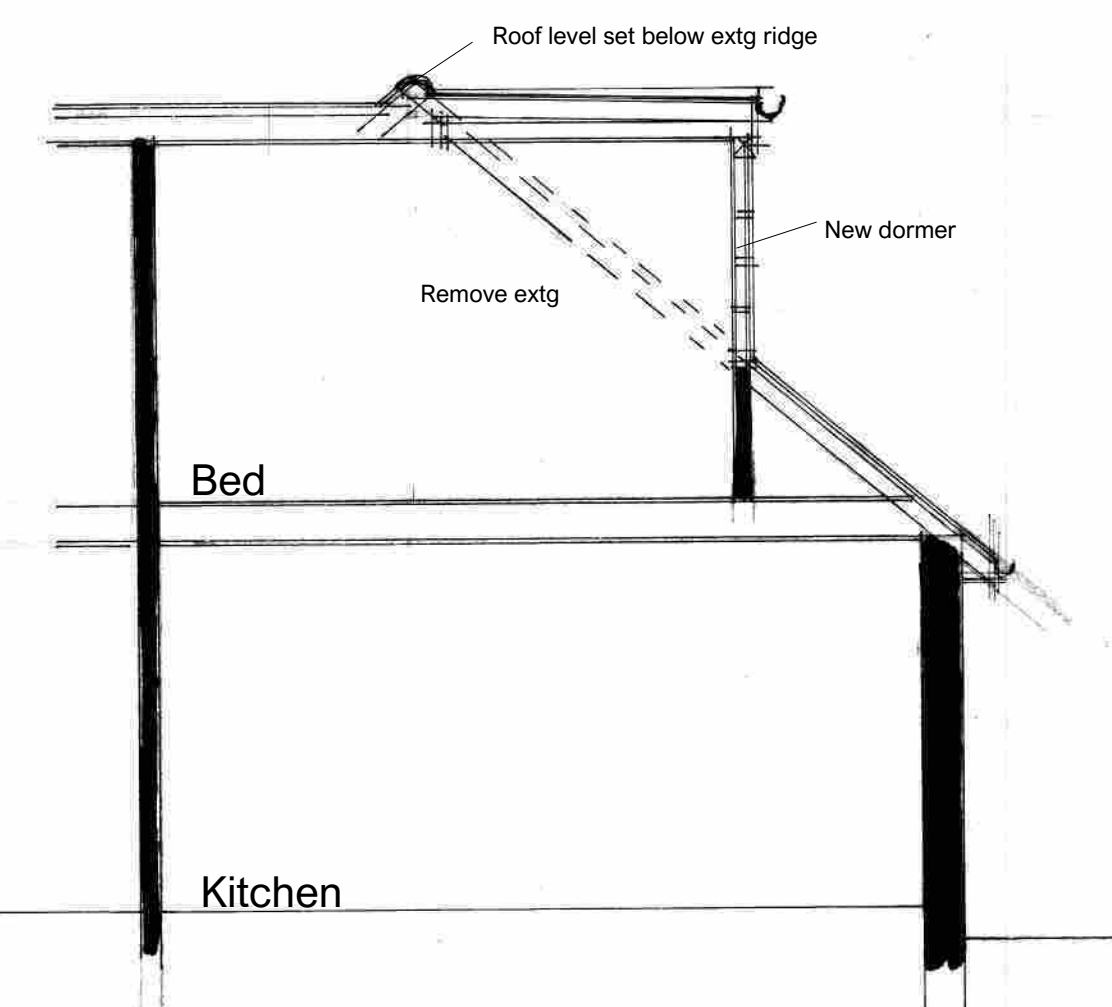

Section AA 1:50

AJ SALTER & SON
Architectural Technicians
and Surveyors
50 WINDSOR ROAD, WORTHING,
WEST SUSSEX, BN11 2LY
Tel/Fax: (01903 209496)
E-mail: ajsalterandson@hotmail.com

C			
B			
A	North elevations amended to TP requirements	June 26	IS
Client	Mr & Mrs Box		
Address	24 Lime Tree Avenue : Worthing		
Drawing	DORMER EXTENSION	No. 3025 : 1a	
Scale	1:50 1:100 1:500 1:1250	Drawn IS	Date June 26