



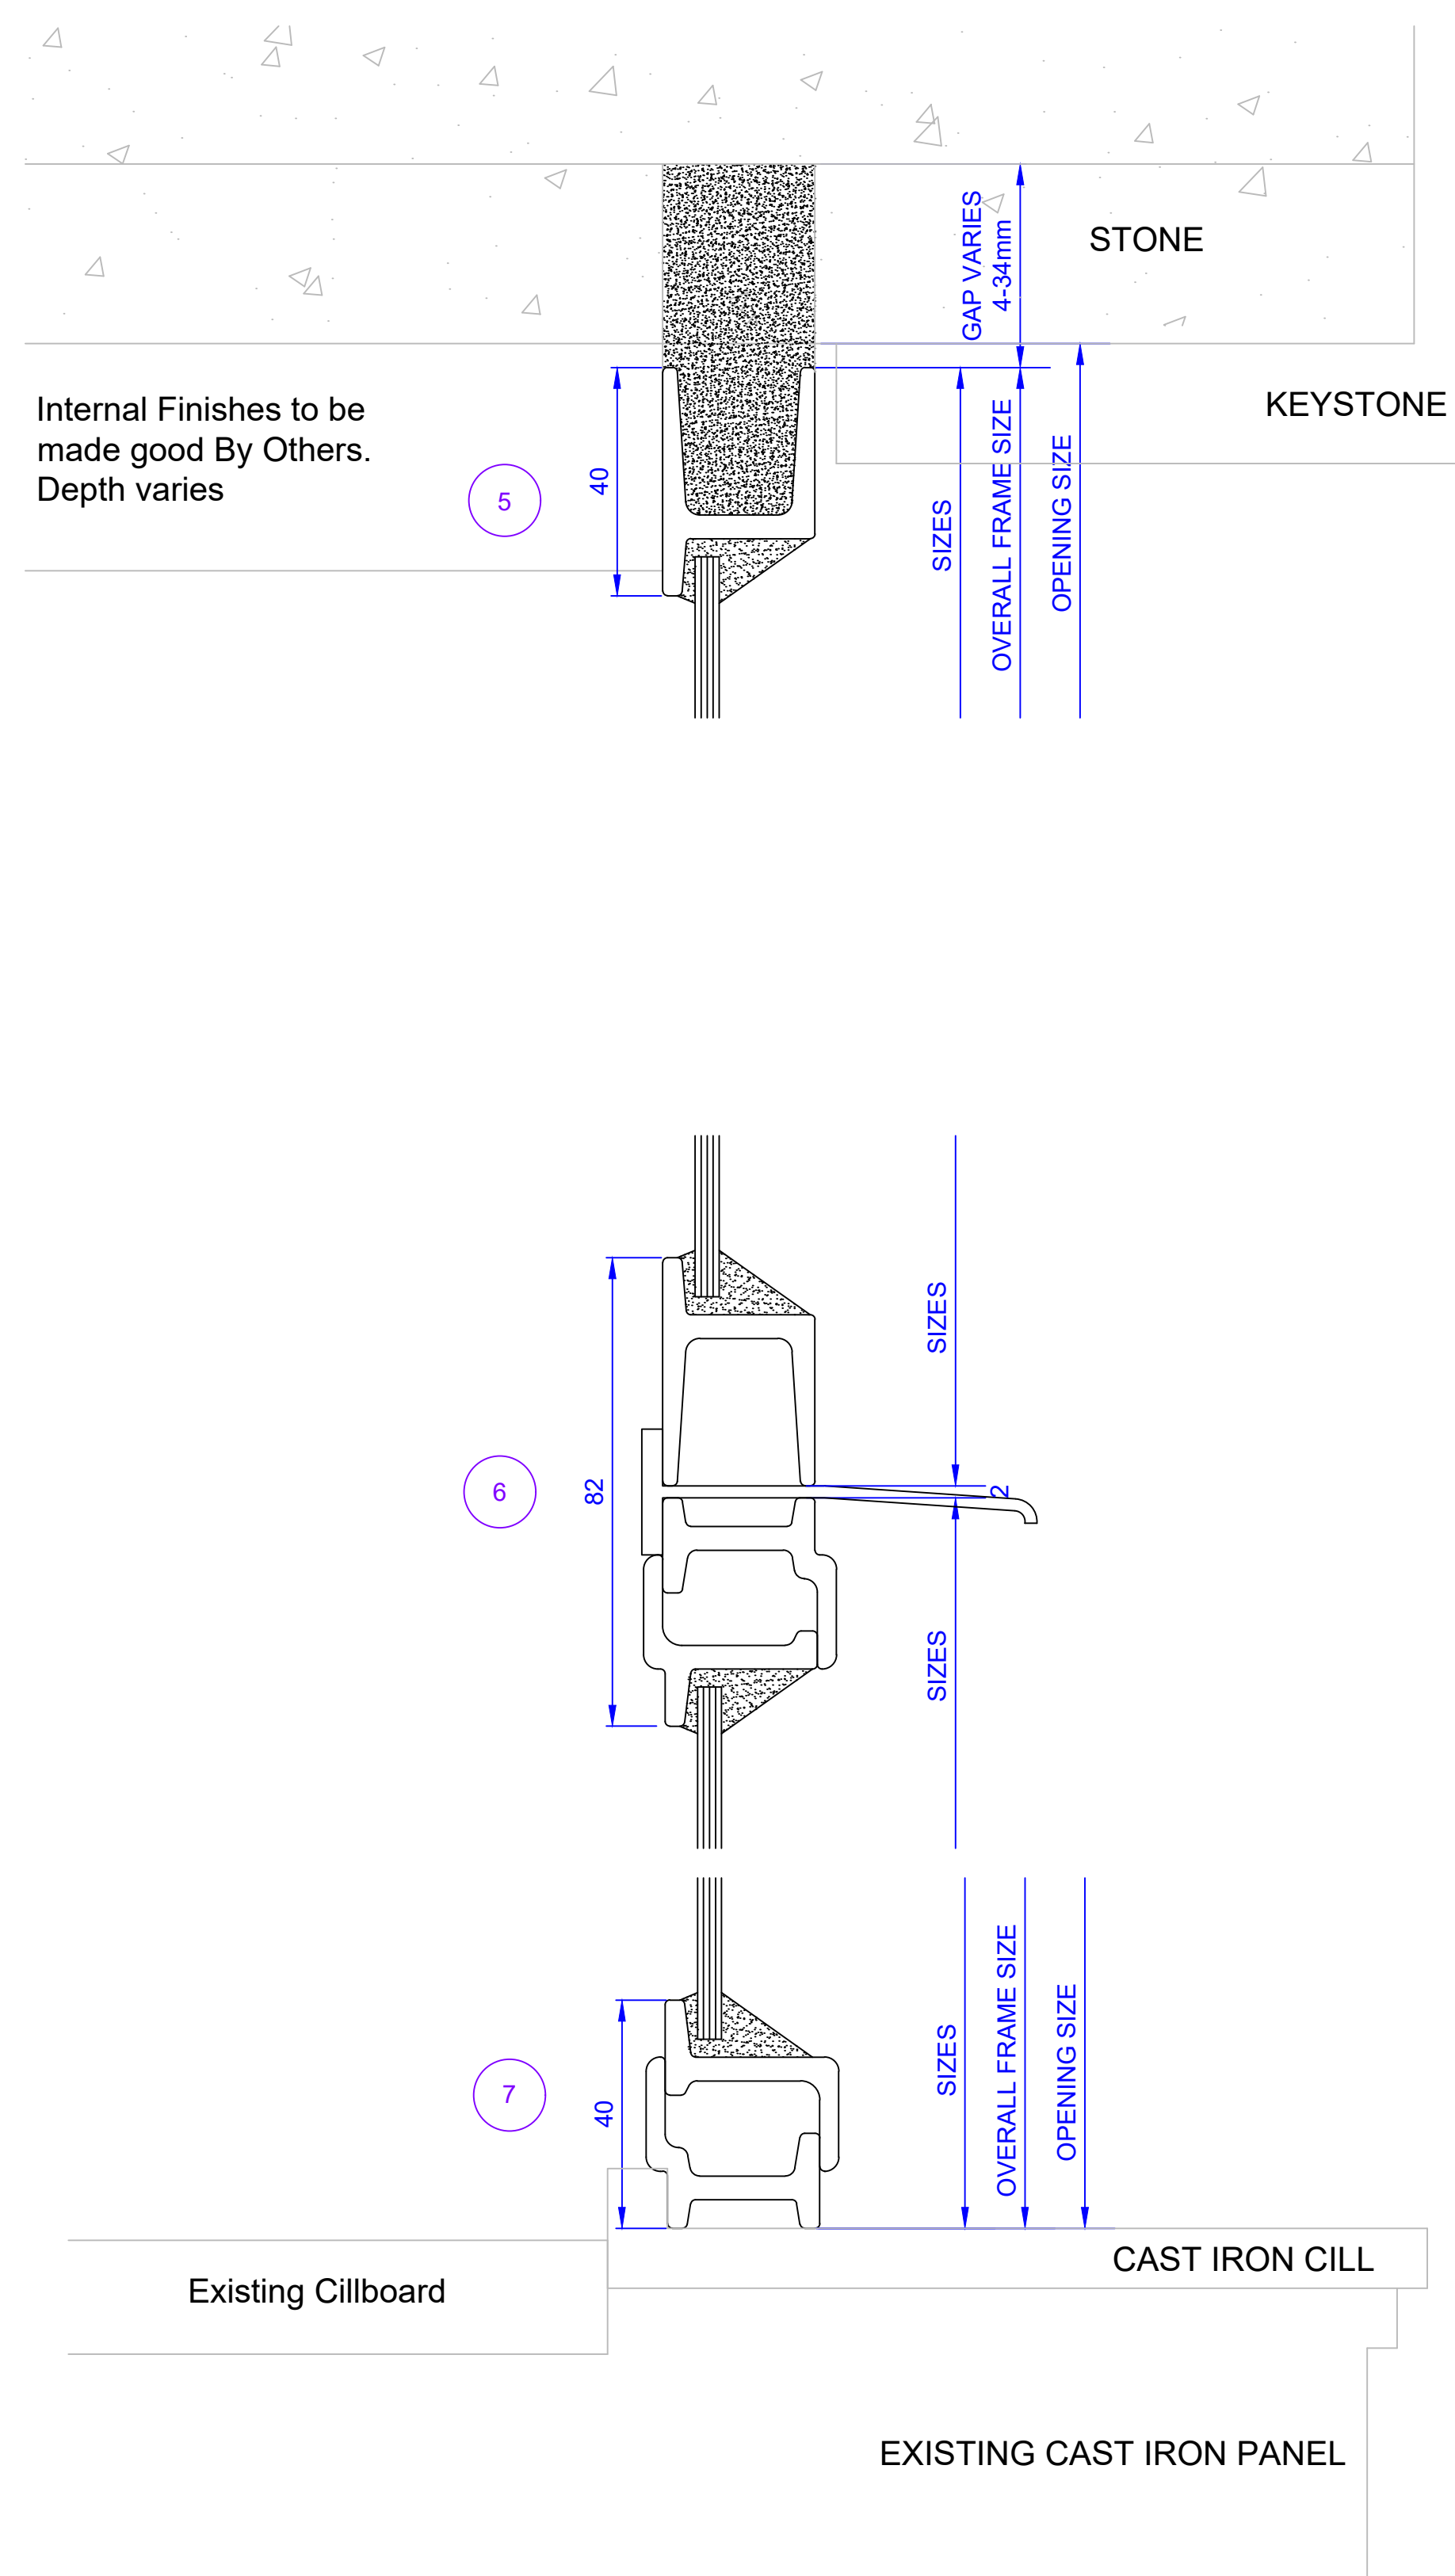

EXISTING PROFILES

SCALE BAR 1:1

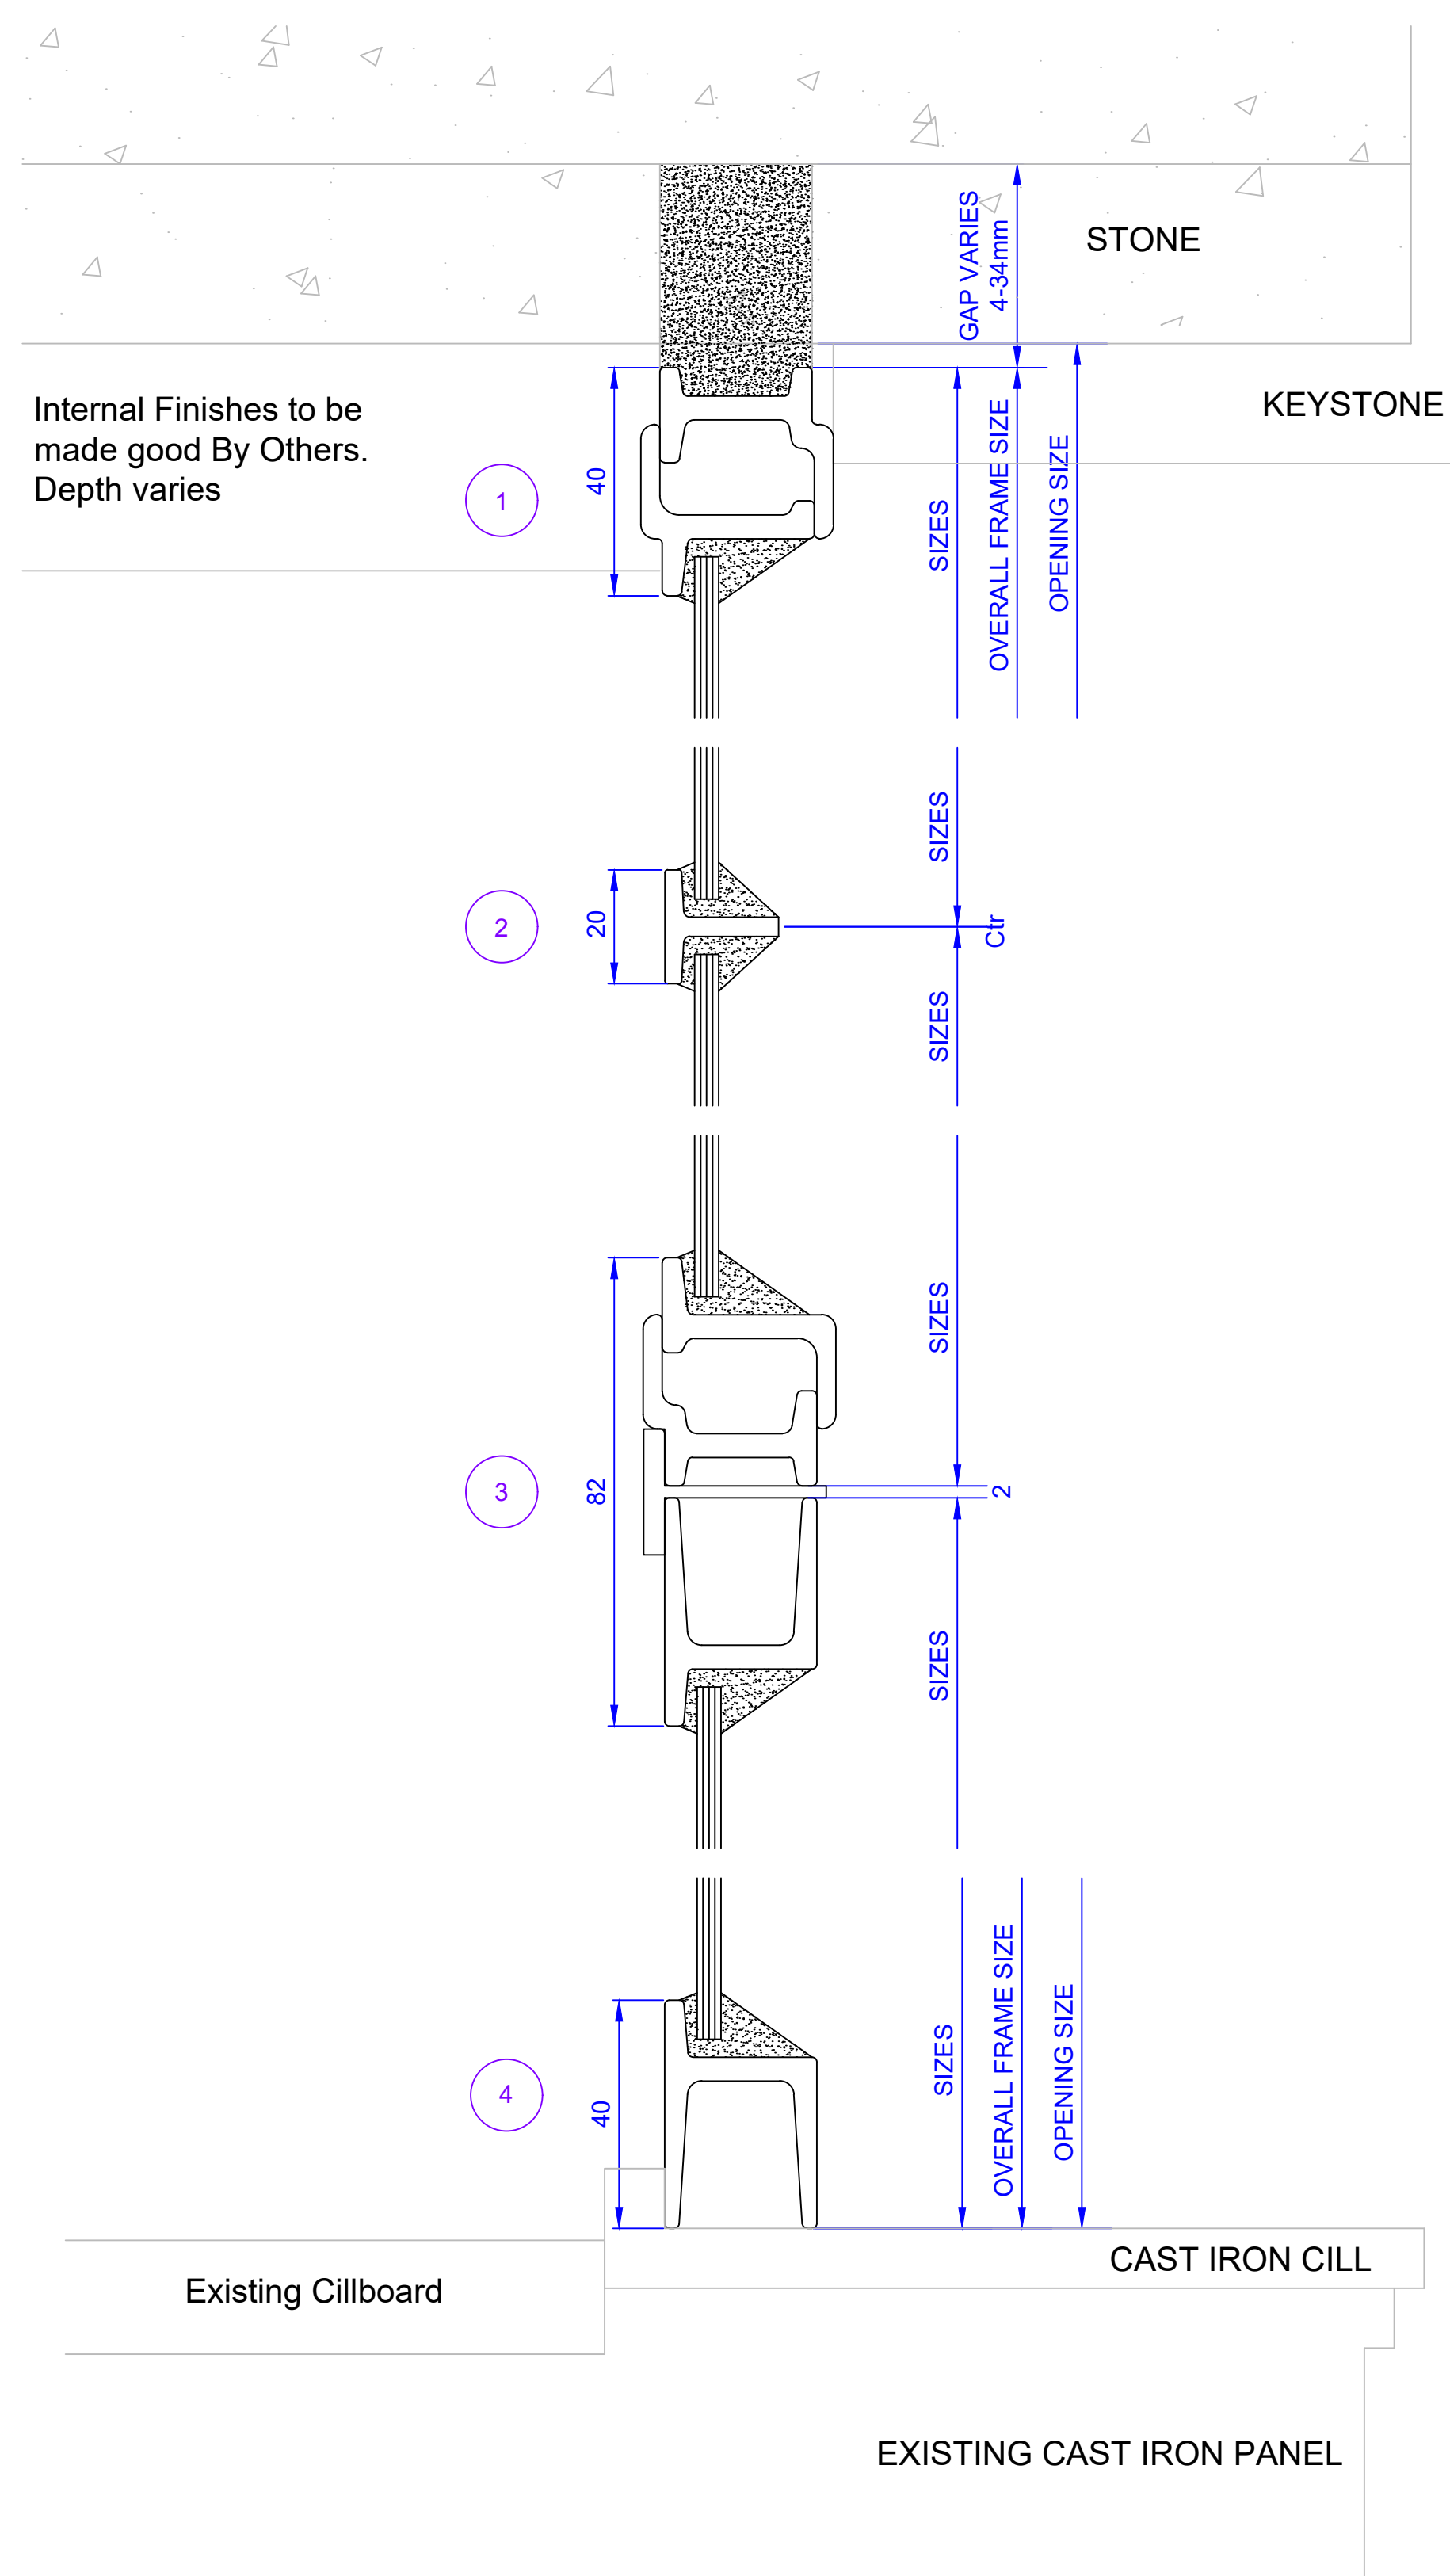

A horizontal scale bar with three major tick marks labeled '10mm', '50mm', and '100mm'. The bar is divided into segments by these tick marks, with the first segment (0-10mm) being black, the second (10-50mm) being white, and the third (50-100mm) being black.

THIS DRAWING IS TO BE READ IN CONJUNCTION WITH DRAWING Nos. CE.18157-02


© This drawing is the property of WEST LEIGH Ltd. It is a confidential document and must not be copied, used or its contents divulged without prior written consent.

FIGURED DIMENSIONS PREFERRED TO THOSE SCALED

All details are subject to change dependent on site conditions.

WEST
LEIGH

HEAD OFFICE:
WEST LEIGH LIMITED
Unit 6, Meridian Trading Estate,
Bugsby's Way, Charlton,
London, SE7 7SJ
Telephone: 020-7232-0030
Web: www.west-leigh.co.uk
email: info@west-leigh.co.uk

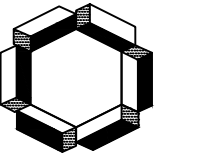

SPECIFICATION

Please note that permissible bead tolerances of up to 2mm may occur as part of the standard manufacturing tolerances.

AMENDMENTS

10	10	10

CONTRACTS NO. CE.18157

WORKS NO. W.100235

SITE
CAFE NERO,
10-11 ARCADE BUILDINGS,
SOUTH STREET,
WORTHING.
BN11 3AA.

TITLE OF DRAWING
DETAILS OF EXISTING SMALL
UNIVERSAL STEEL WINDOWS.

SCALE	DRAWN	04.06.26	DE
1:1 @ A1	CHECKED	-	-
DRAWING NO.	REVISION	STATUS	
W100235-03	-	FOR APPROVAL	