
T.P. OFFICE COPY
REVISED PLAN
BOROUGH OF WORTHING
DEPOSITED 13/9/11
T.P. REF. No.
WB/ 111/0190/FUL

PROPOSED SIDE ELEVATON OF 115 SOUTH FARM ROAD

SCALE 1:100

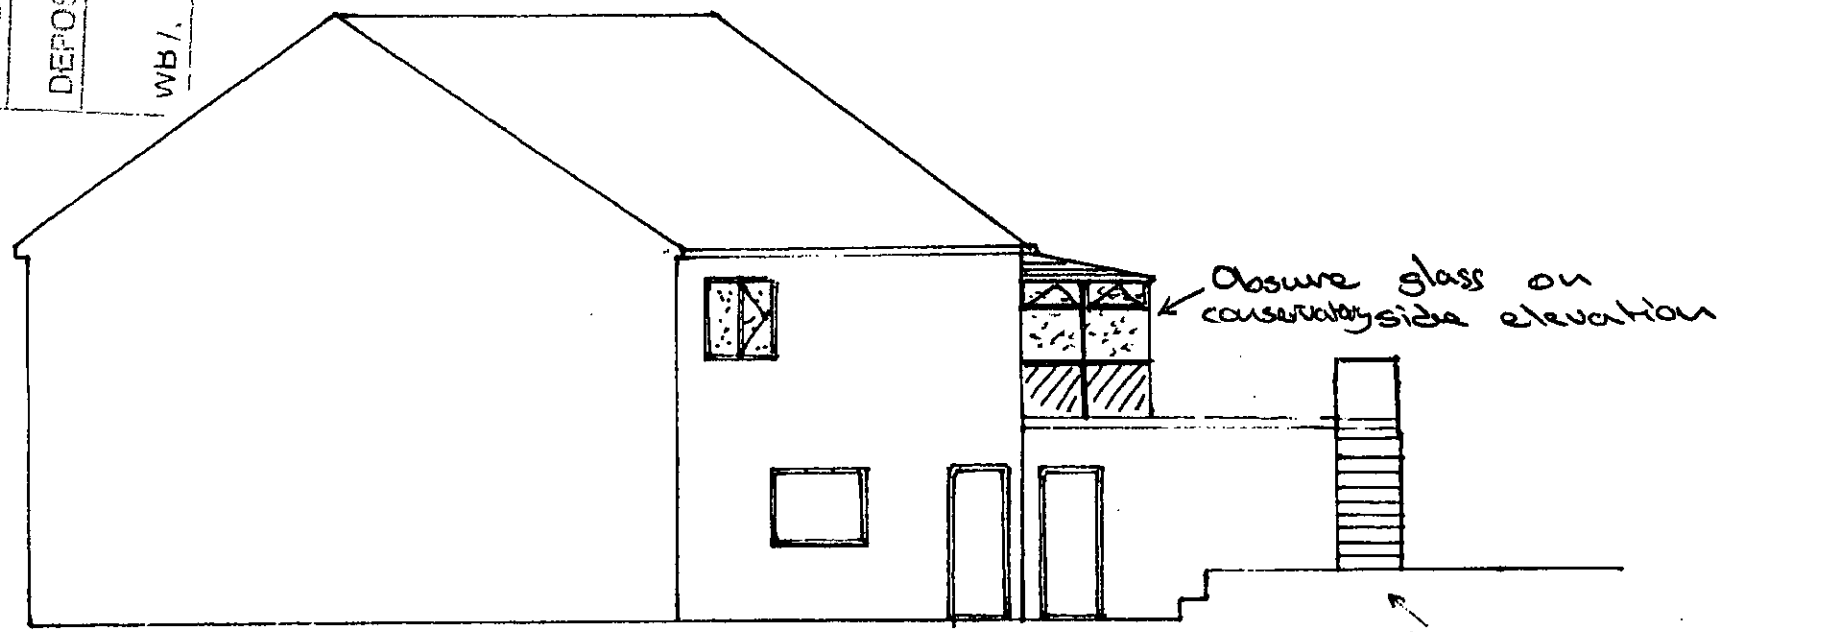

CONSERVATORY 1800mm PROJECTION