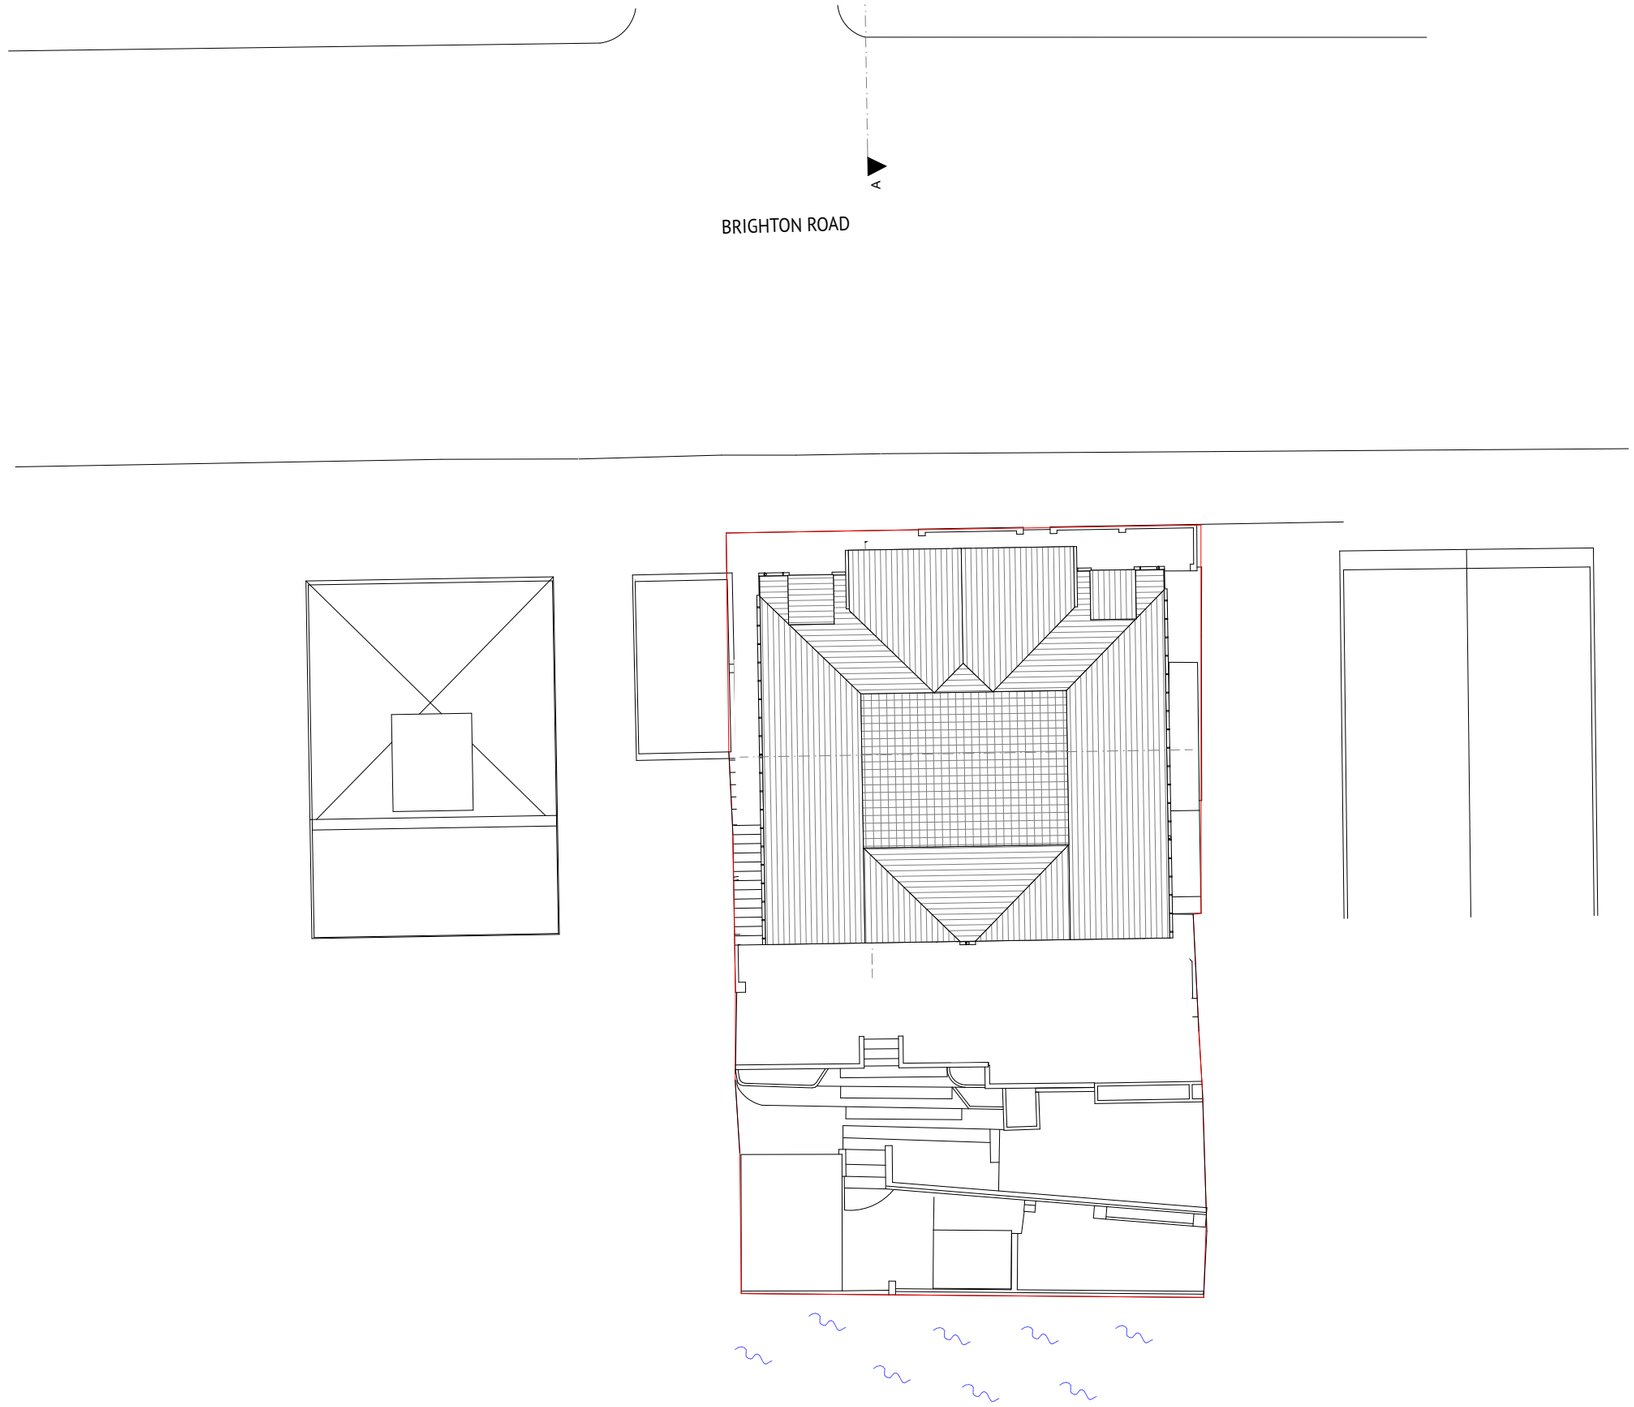

Proposed Block Plann
Scale 1:200

job no.	drawing no.
169	A.02A

Inside Out
architectural consultants ltd

client

job
158 Bright Road, Lancing,
West Sussex, BN15 8LL

drawing title
Proposed Block Plann

scale	drawn	date

© Inside Out Architectural Consultants Ltd 2011

job no.	drawing no.
169	A.02A