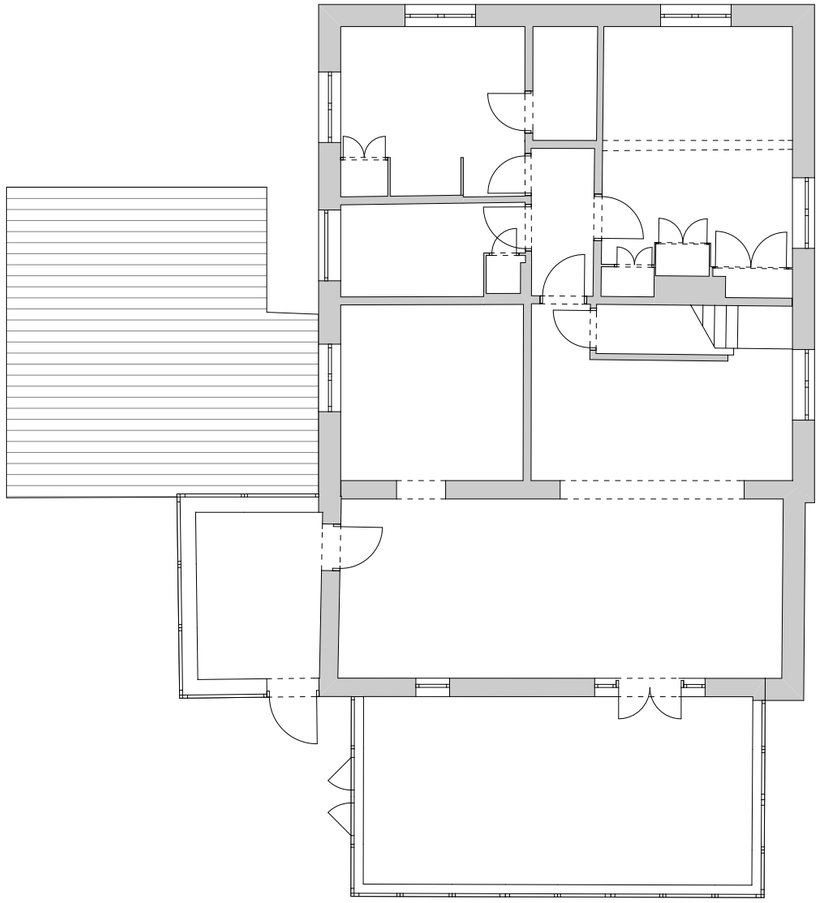

Existing First Floor Plan
Scale 1:100

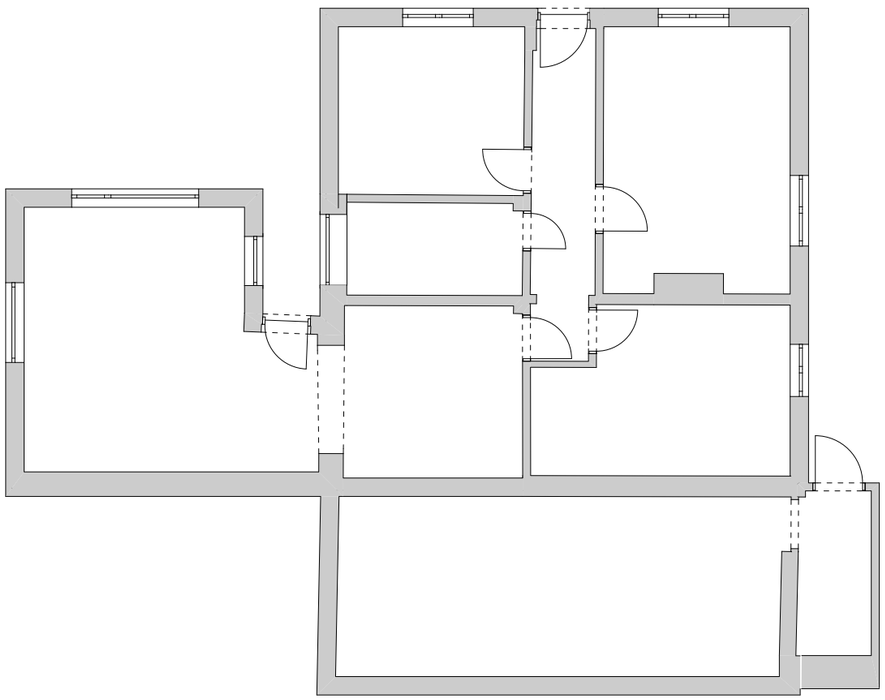

Existing Ground Floor Plan
Scale 1:100

job no. 169 | drawing no. A.03A

Inside Out
architectural consultants ltd

client

job
158 Bright Road, Lancing,
West Sussex, BN15 8LL

drawing title

Existing Ground Floor Plan
Existing First Floor Plan

scale	drawn	date

© Inside Out Architectural Consultants Ltd 2011

job no. 169 | drawing no. A.03A