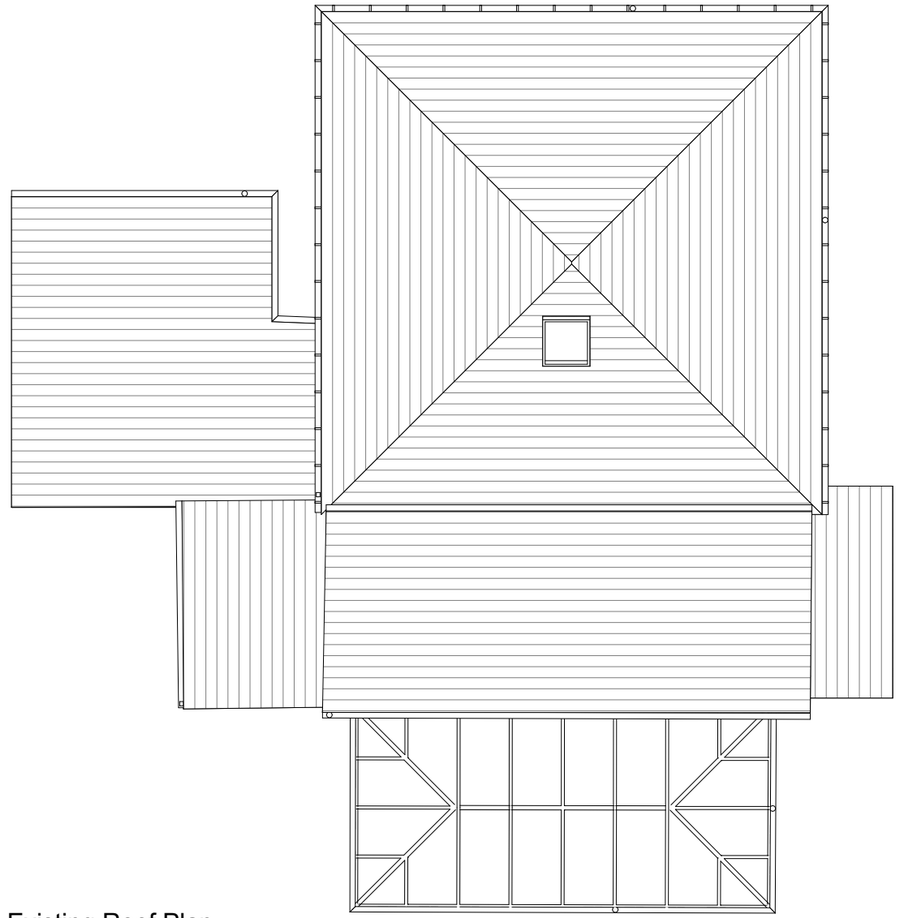

Existing Roof Plan
Scale 1:100

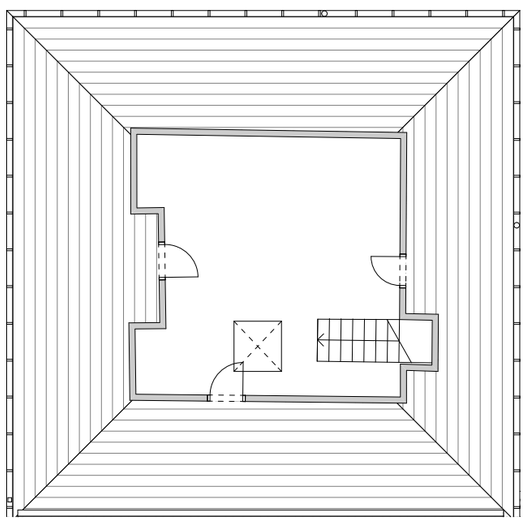

Existing Mansard Floor Plan
Scale 1:100

job no. 169 | drawing no. A.04A

Inside Out
architectural consultants ltd

client

job
158 Bright Road, Lancing,
West Sussex, BN15 8LL

drawing title

Existing Roof Plan
Existing Mansard Floor Plan

scale	drawn	date

© Inside Out Architectural Consultants Ltd 2011

job no. 169 | drawing no. A.04A