job no. 169 | drawing no. A.13A

Inside Out
architectural consultants ltd

client

job
158 Bright Road, Lancing,
West Sussex, BN15 8LL

drawing title
Sketch Street Scene

scale	drawn	date

AMENDMENT



Proposed street facade
Scale 1:500

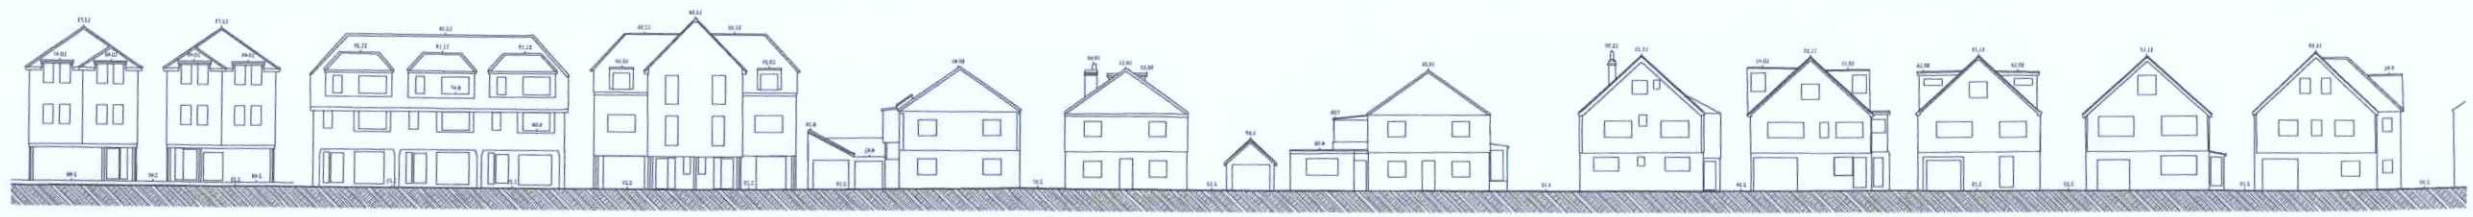

Existing street facade
Scale 1:500

ADUR & WORTHING PLANNING SERVICES	
PLAN	AWDM/0098/19
~~DATE VALID~~	Rec'd 13/6/19.

© Inside Out Architectural Consultants Ltd 2011

job no. 169 | drawing no. A.13A