

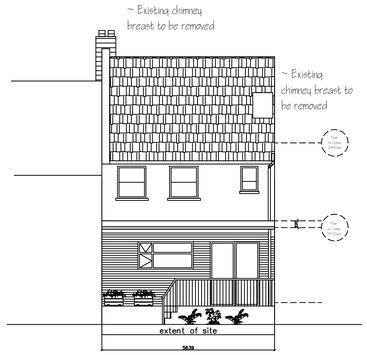



Existing Rear Elevation
Scale: 1:100

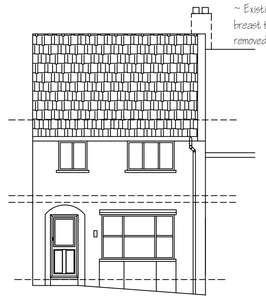

Existing Front Elevation
Scale: 1:100

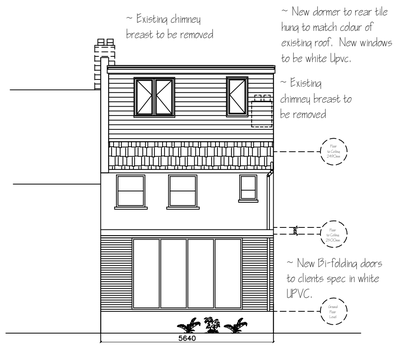


Proposed Rear Elevation
Scale: 1:100

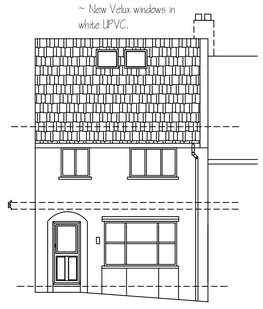


Proposed Front Elevation
Scale: 1:100




Proposed Side Elevation
Scale: 1:100

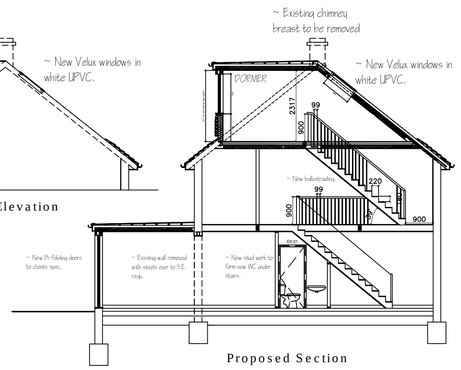

Proposed Section
Scale: 1:100

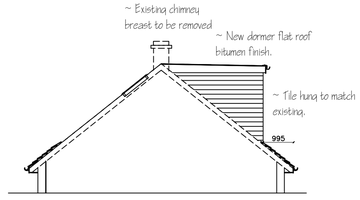


Proposed Side Elevation
Scale: 1:100

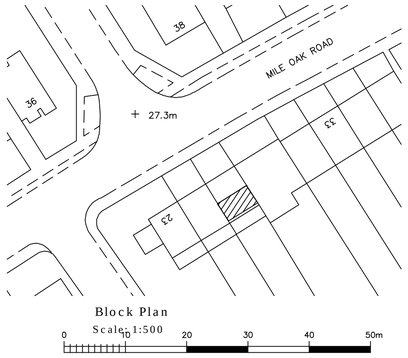


Block Plan
Scale: 1:500
0 10 20 30 40 50m




Location Plan
Scale: 1:1250
0 10 20 30 40 50m

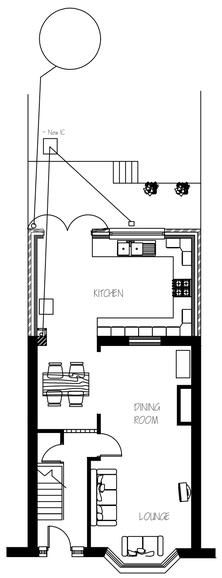


Existing Ground floor plan
Scale: 1:100

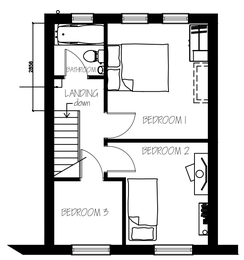


Existing First floor plan
Scale: 1:100

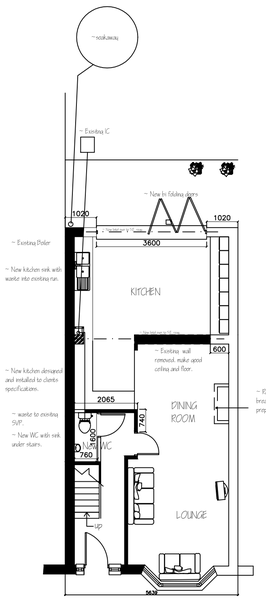

Proposed Ground floor plan
Scale: 1:100

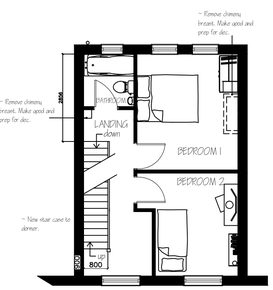

Proposed First floor plan
Scale: 1:100

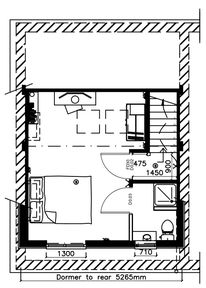

Proposed Roof plan
Scale: 1:100

Scale: 1:100
0 5 10

General Notes

revision	details	date
C	Amendment to block / location plan	14.10.13
B	Remove Front Dormer	09.10.13
A	client spec	10.09.13

Contractor is responsable for checking all levels and dimensions before carrying out work. These drawings and designs and the copyright thereof are the property of Shear design Architectural Designers and must not be used retained or copied without the written permission.

c Copyright

Firm Name and Address

SHEAR DESIGN
ARCHITECTURAL DESIGNER

2 saffron Close
Shoreham by Sea
West Sussex. BN43 6JF

Phone 07881 656512
e-mail darryfshear@hotmail.com

Project Name and Address

Mr Murphy
27 Mile Oak Road
Southwick
West Sussex
BN42 4QG

drawing title

Proposed Loft Extension to Rear

date	20.07.13
scale	1:100 1:500 1:1250
drawn	DLS
checked	
sheet	1 of 1

project number	drawing number	revision
13/134	SK1	B