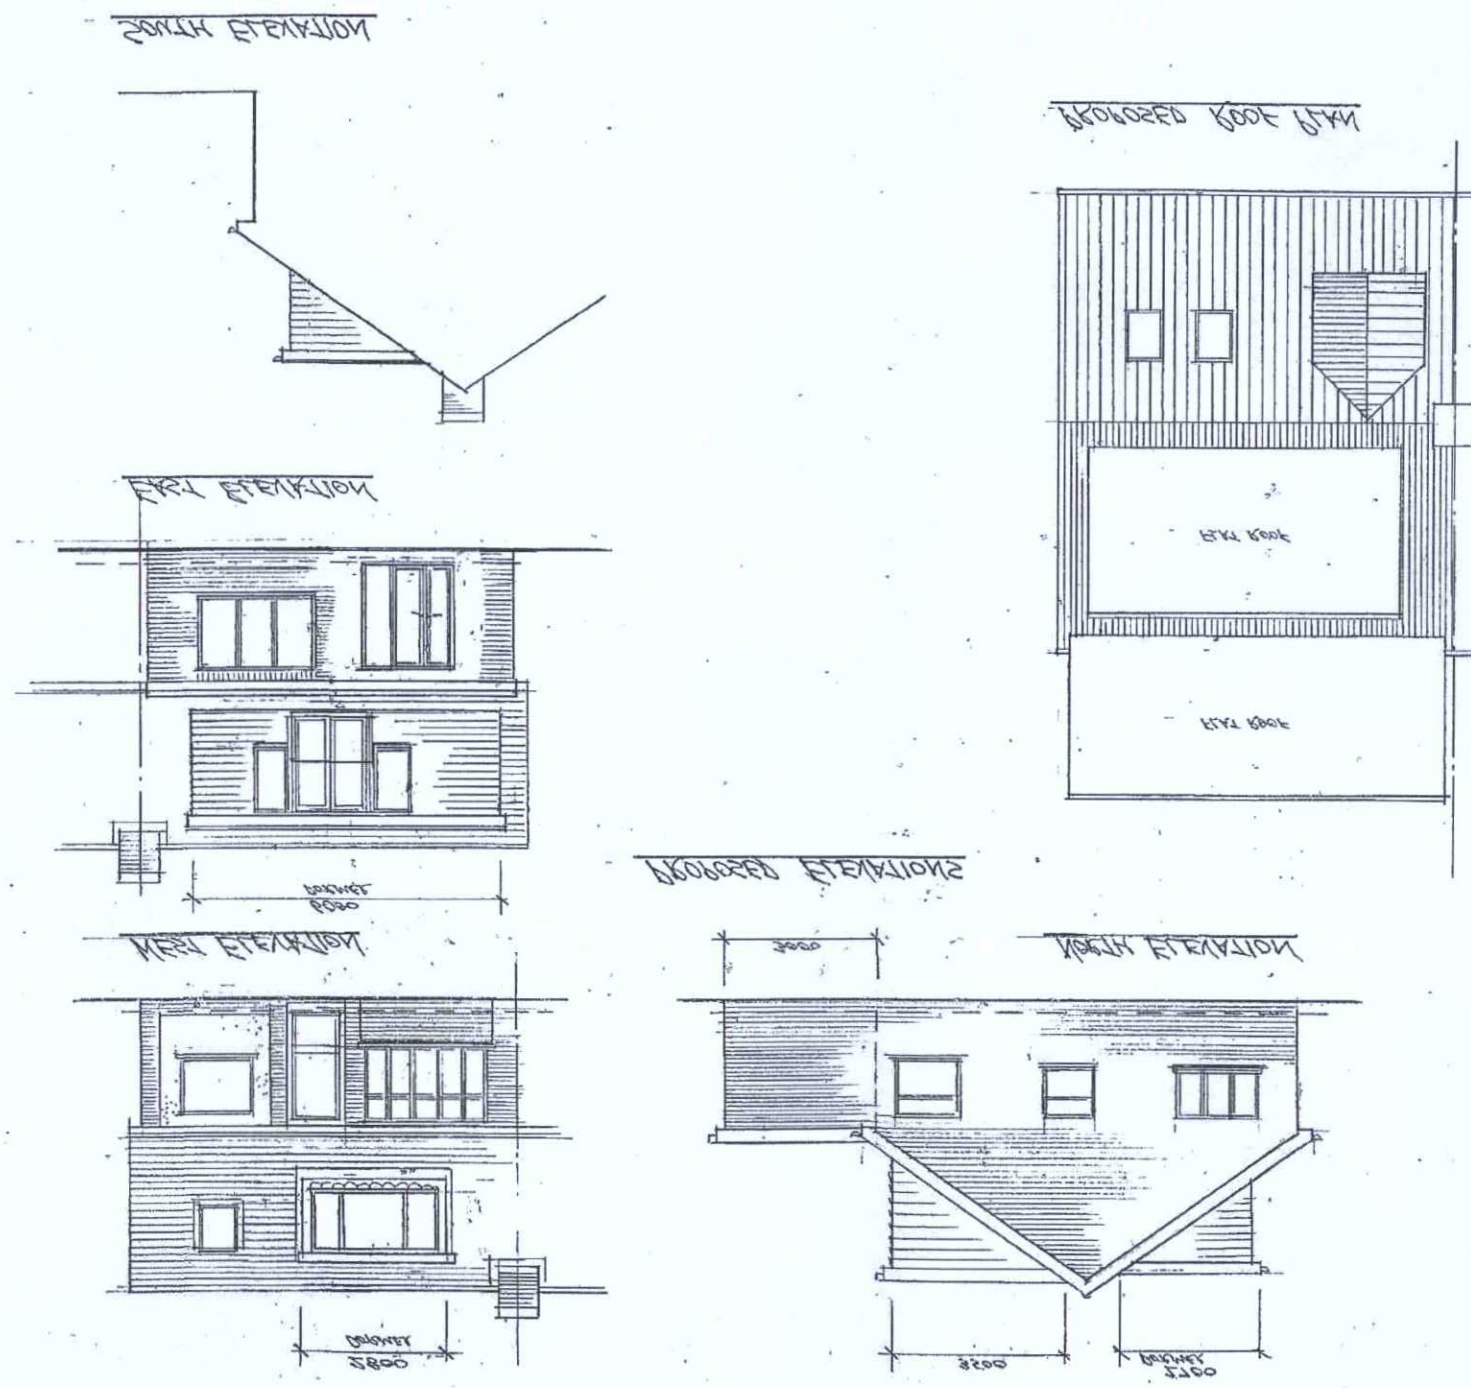

DRG No	1072-4
SCALE	1:100
DATE	FEB 2018

PROPOSED
ROOF WITH FRONT & EXTENSION & ROOM
SINGLE STOREY REA
FOR OFFICE PROPO
SOMPTING BUS.
TEL MESTERN. 6
MR & MRS S FROST
SOMPTING BUS.

RENNAT.L.L.M
RAP SONALGOOD CE
OTRAY, QUAD MAM
0 RING WEST SUSSEX
898026 EA210
.llemtorl@rennatxam

REVISIONS

A	Front Dormer Ro

~~VALID~~ DATE	Dec. 23/2/18
PLAN	AWDM/ 01438/18

PLANNING SERVICES
ADUR & WORTHING

AMENDMENT