This drawing is copyright and may not be copied or reproduced without the written consent of this practice

The contractor is responsible for setting out and must check all levels and dimensions prior to work being put in hand

The Architect is to be immediately notified of any suspect omissions or discrepancies

REV	DATE	COMMENT	REV BY
A	01.05.24	amendments in response to conservation comments	FB




Proposed Front East Street Elevation @ 1 : 100

Key:-

Indicates new walls.


Indicates line of walls to be removed.

Indicates line of ceiling / beams over.

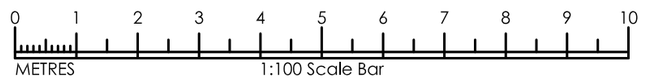




Proposed Front East Elevation @ 1 : 100

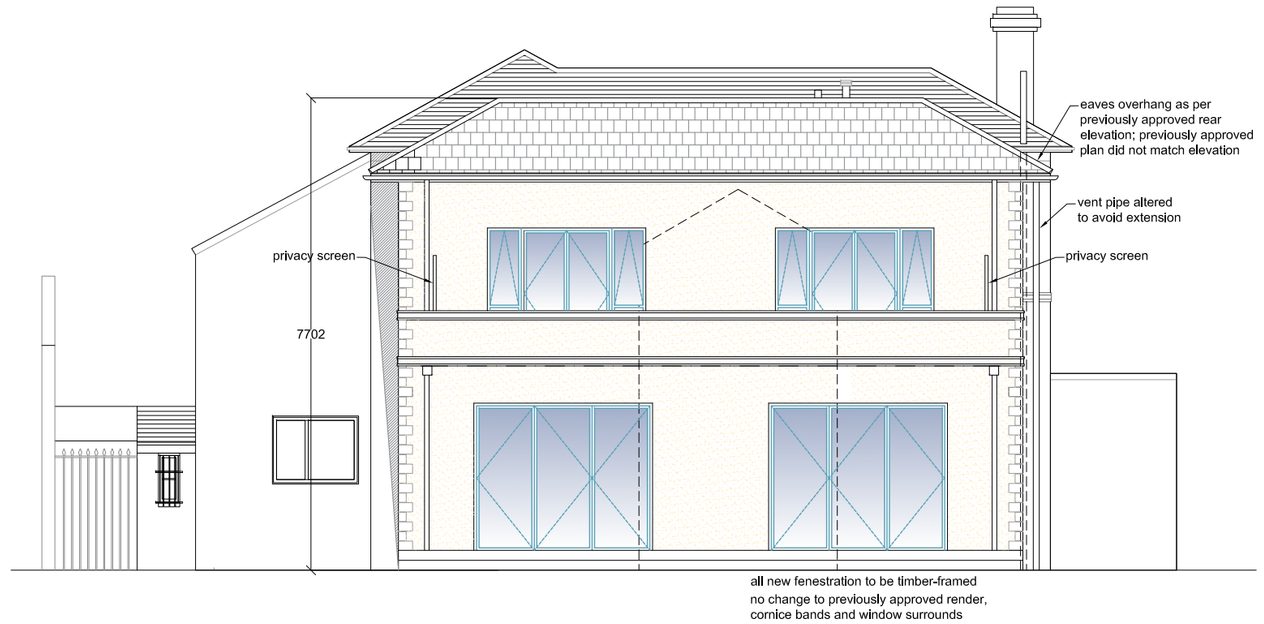

Proposed Rear West Elevation @ 1 : 100



Proposed Side North Elevation @ 1 : 100

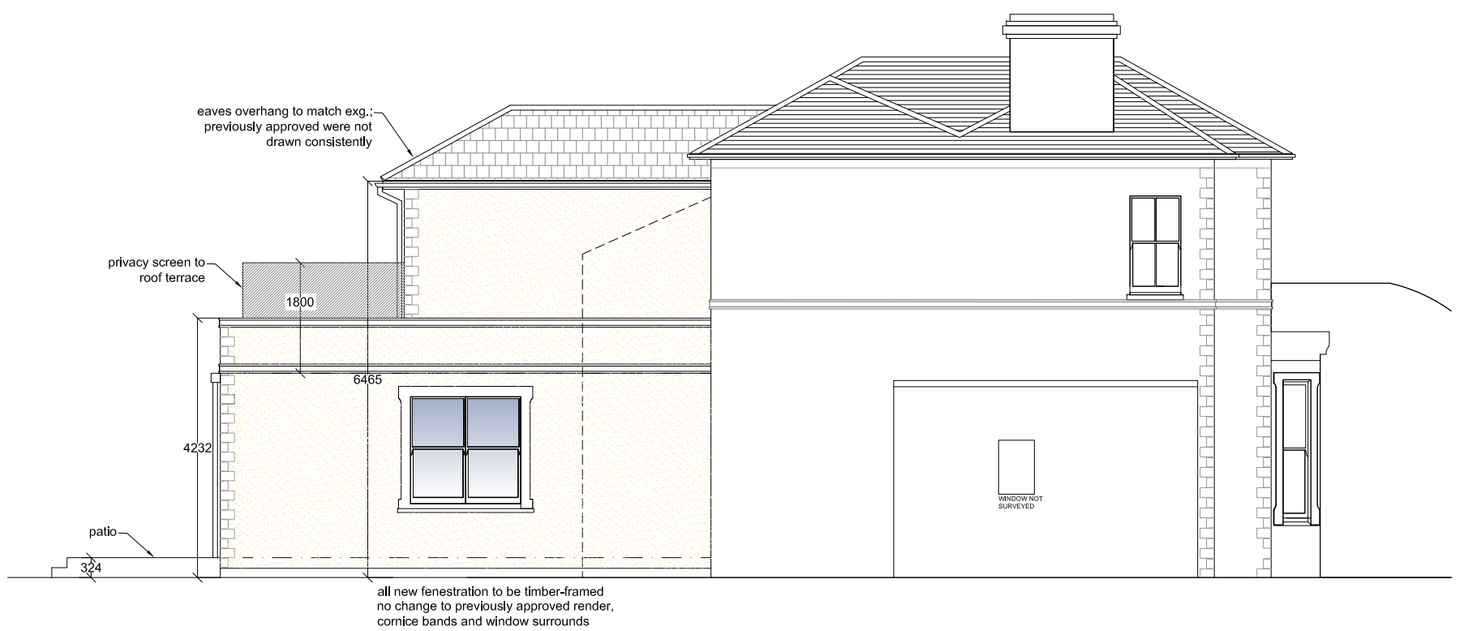

Proposed Side South Elevation @ 1 : 100

BROE ARCHITECTURE LTD
CHARTERED ARCHITECTS

66 Haven Way
Newhaven,
East Sussex, BN9 9TD
Telephone: 01273 488917
www.broeandco.co.uk

CLIENT
HASSOCKS FARLEY PROPERTIES

PROJECT
TWO-STOREY REAR EXTENSION & INTERNAL ALTERATIONS @
19 FARNCOMBE ROAD
WORTHING
WEST SUSSEX
BN11 2AY

DRAWING
PROPOSED ELEVATIONS FOR PLANNING PERMISSION

scale	date	drawn
1 : 100 @ A2	Feb 2024	FMB

job no	drawing no	revision
9028	PL03	A