T.P. OFFICE COPY

CDM 2007 Health & Safety Information:

This information relates only to 'Significant Hazards' identified on this drawing and is to be read in conjunction with the Designer's Risk Assessment Register.

BOROUGH OF WORTHING
DEPOSITED 2/9/08
TP. REF. No.
WB/ 08/0922/FULL

Existing loading area

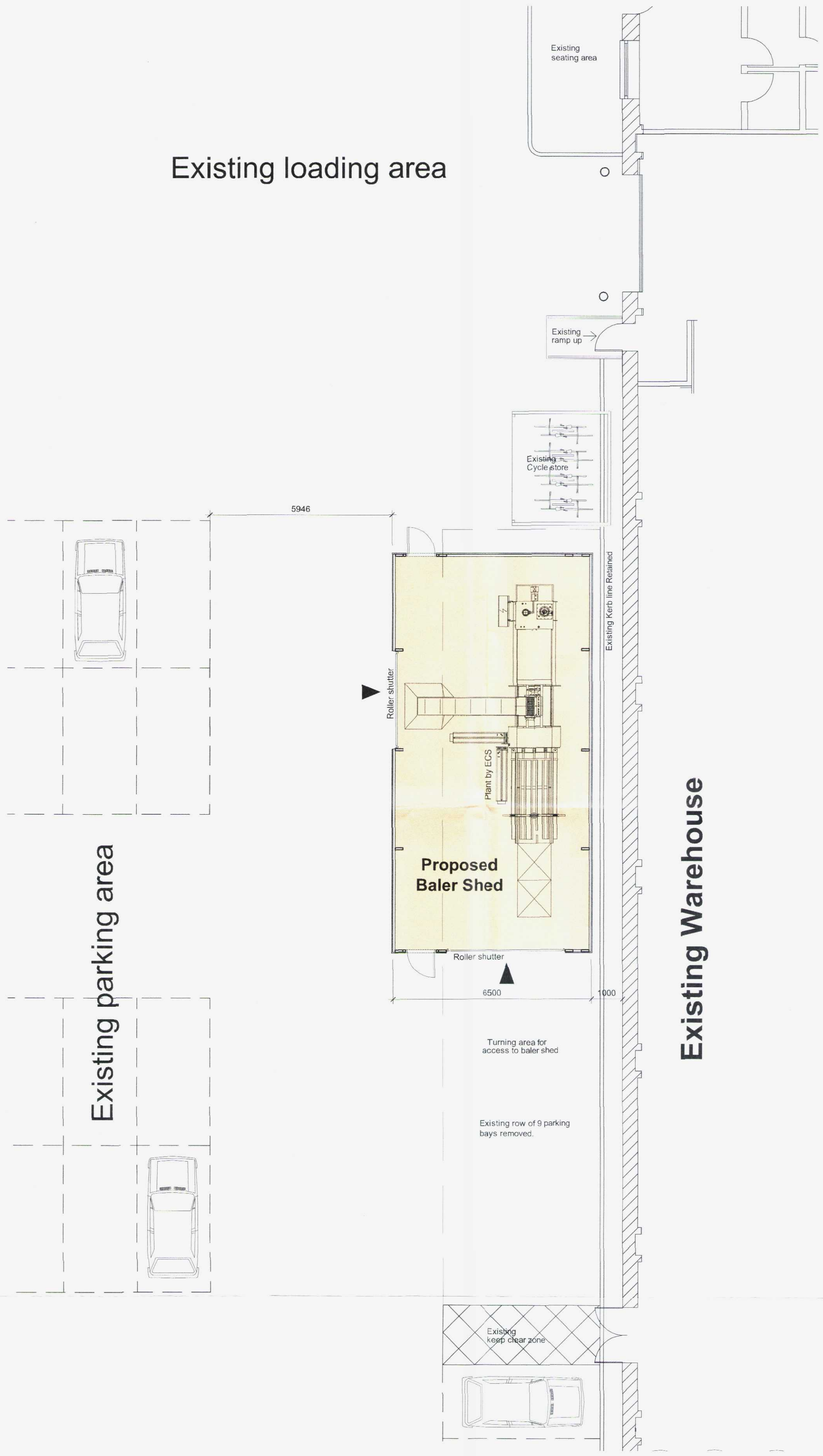

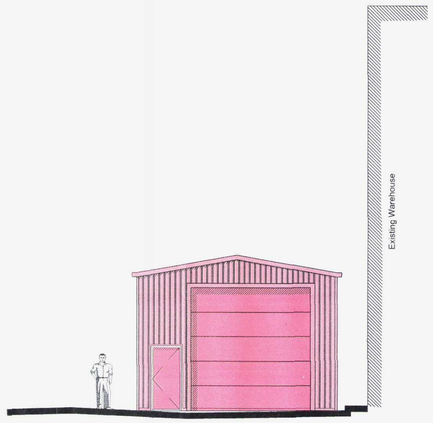

FRONT ELEVATION

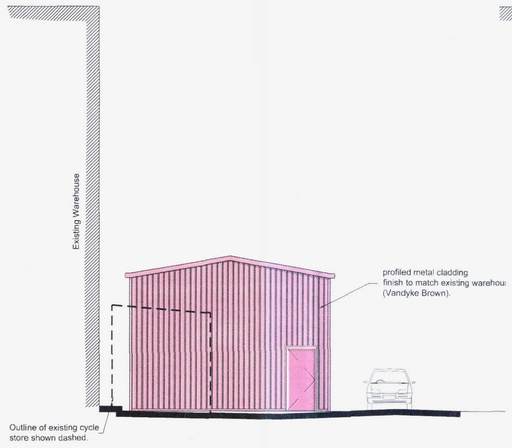

REAR ELEVATION

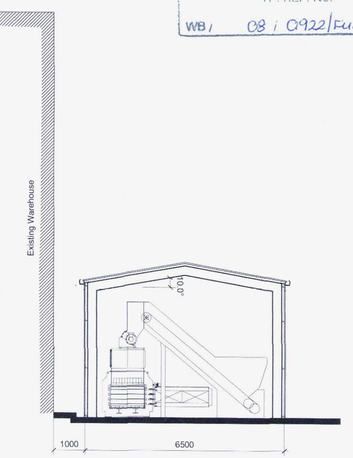

SECTION



ELEVATION TO SERVICE YARD

REVISIONS | drawn

client: LITTLEHAMPTON BOOKS

project: PROPOSED RECYCLING BALER ENCLOSURE

drawing: PLANS, ELEVATIONS AND SECTION

MICHAEL COOK ASSOCIATES
Brooklyn Chambers
11 Goring Road
Worthing
West Sussex BN12 4AP
Tel: 01903 248777
Fax: 01903 248866
E-Mail: office@michaelcookassociates.co.uk

scale	drawing no	revision
1:100	5241/02	-
date: Aug 08		
drawn: ns		
plot checked	CAD File Name: 5241 PL mast.dwg	xrefs:

No dimensions to be scaled from drawing.
The contractor should check all dimensions on site.
It is the contractors responsibility to ensure compliance with Building Regulations.

CAD Plot date: 29/08/2008 - 15:38:58