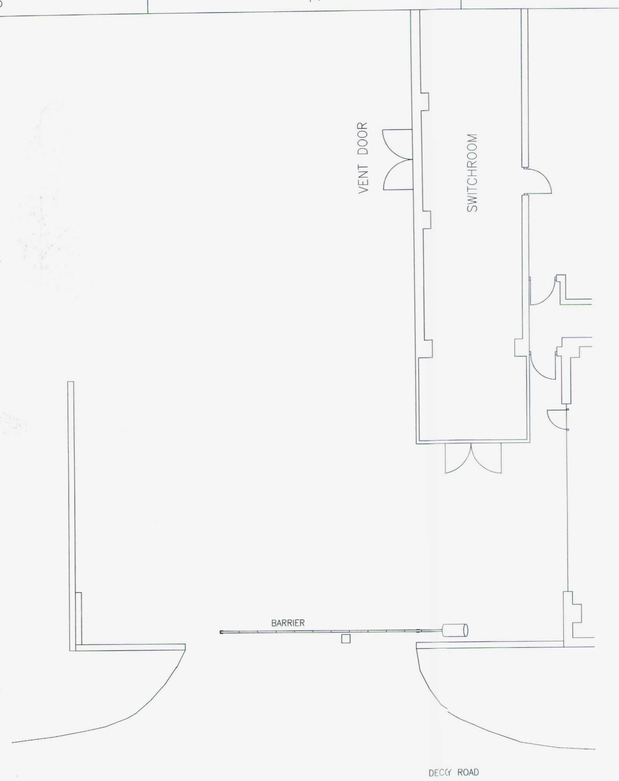

BARRIER
EXISTING PLAN
SCALE 1:100

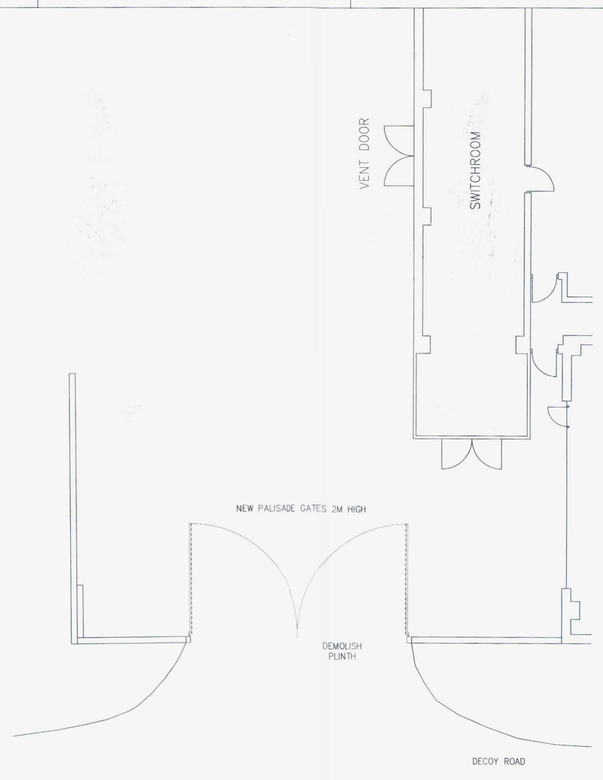

NEW GATES
PROPOSED PLAN
SCALE 1:100

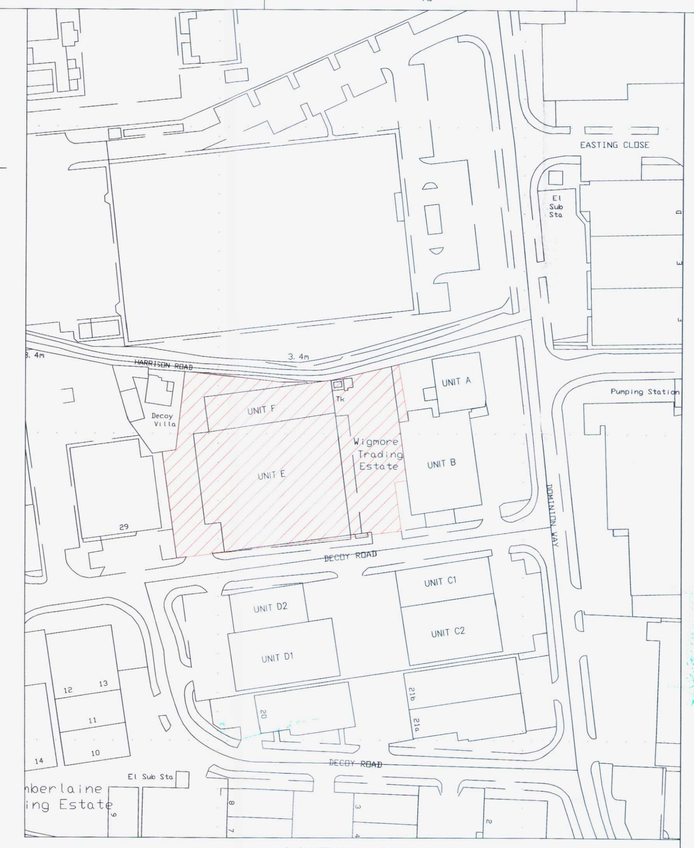

LOCATION PLAN
SCALE @ 1:1250

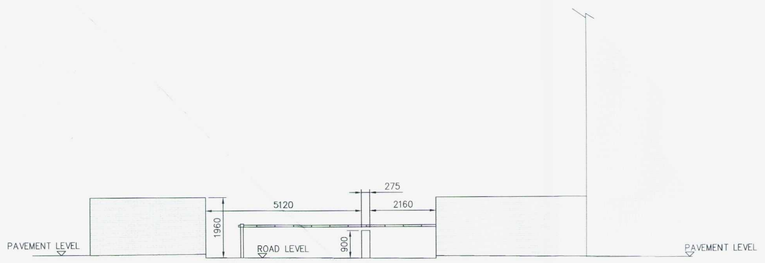

EXISTING ELEVATION
SCALE 1:100

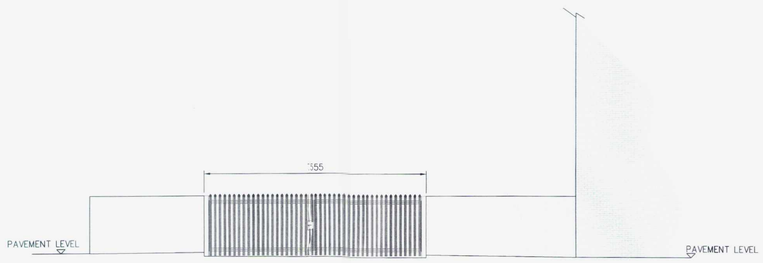

NEW GATES
PROPOSED ELEVATION
SCALE 1:100

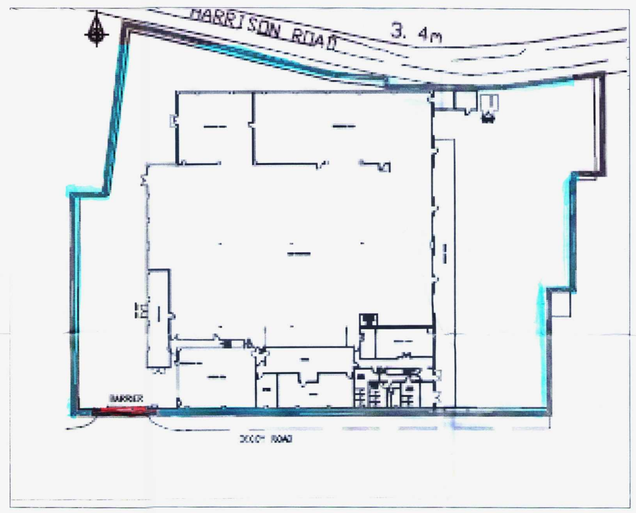

DECOY ROAD SITE
SCALE @ 1:500

WORTHING BOROUGH COUNCIL
19 JAN 2009
CONSENT GRANTED
SUBJECT TO CONDITIONS

T.P. OFFICE COPY

BOROUGH OF WORTHING
DEPOSITED 25.11.08
TP. REF. No.
08/1132/FUL

This drawing is confidential and
The property of GlaxoSmithKline
It must not be copied
Reproduced or lent to
Third parties without written
Authority first being obtained

GlaxoSmithKline

TITLE:
DECOY ROAD
NEW GATES
FOR PLANNING

DRAWING No. B.W.0202
SHEET 1 of 1
STATUS: PROPOSED
REV:

DRG. TYPE: GA
SCALE: VARIES
DATE: 29.10.08
JOB No:
DRAWN BY: rjp

REV.	DESCRIPTION	BY	CHK'D	APP'D	DATE
REV.					
REV.					
REV.					
REV.					
A.					
REV.					