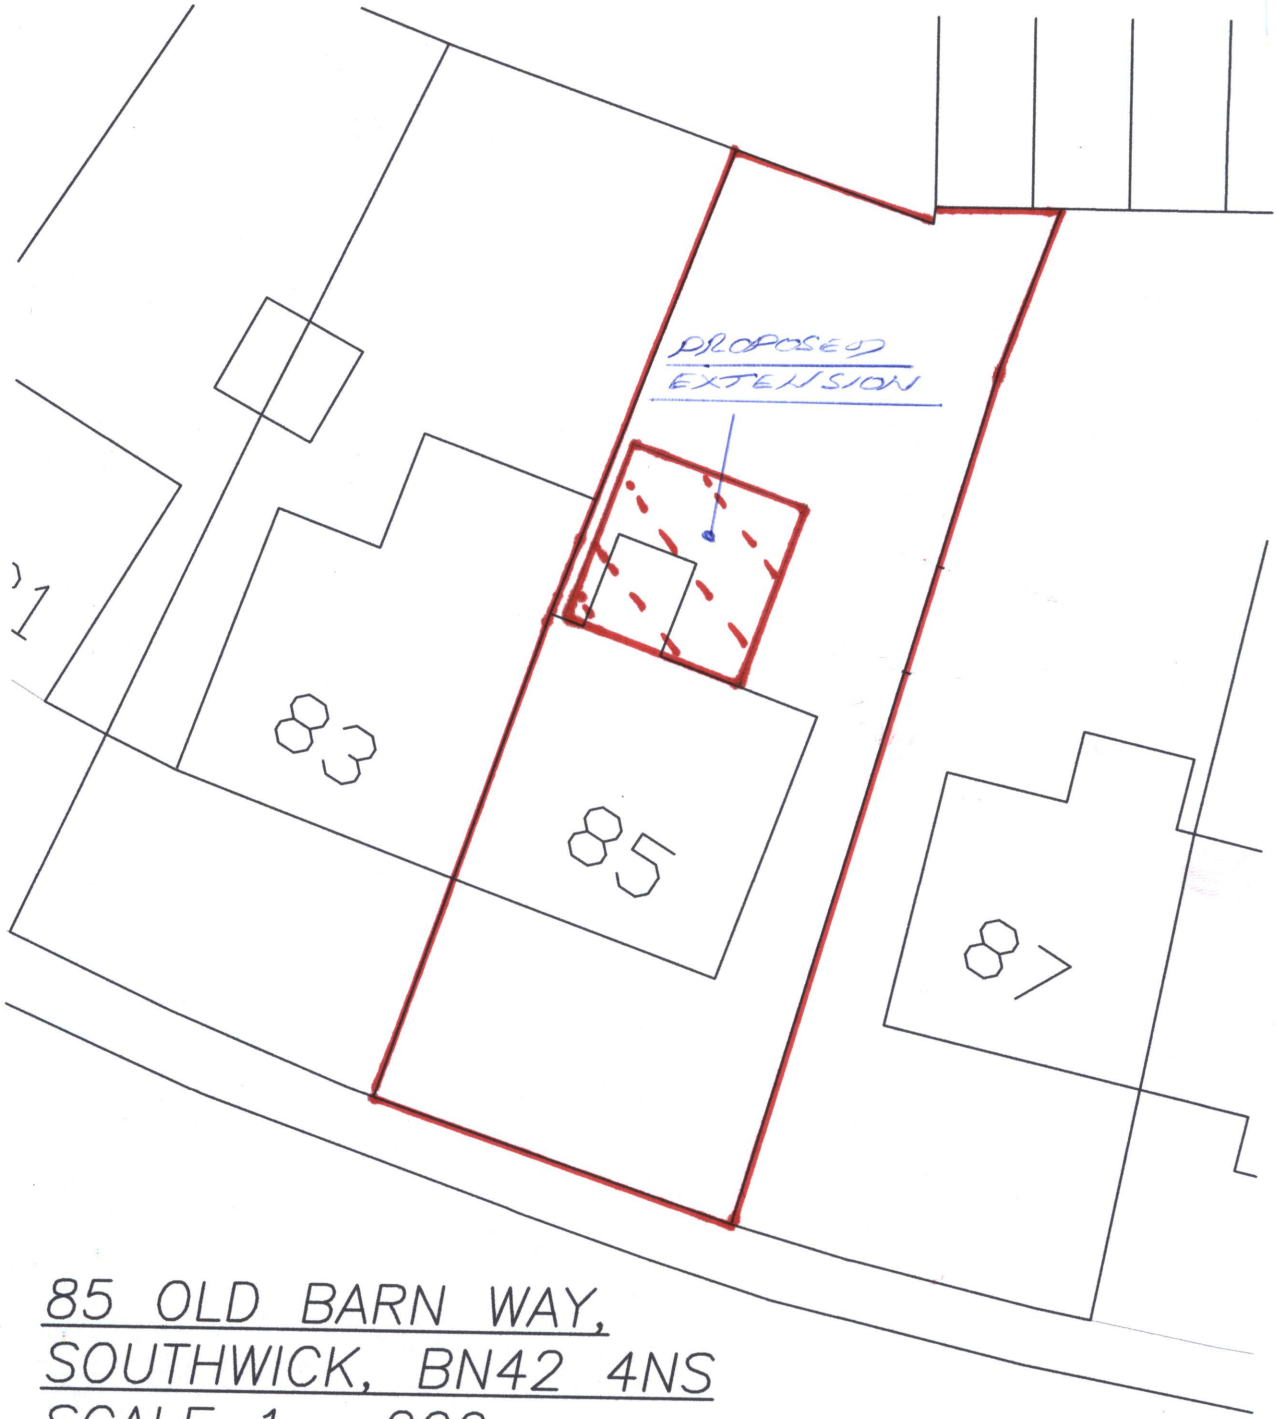



85 OLD BARN WAY,
SOUTHWICK, BN42 4NS
SCALE 1 : 200