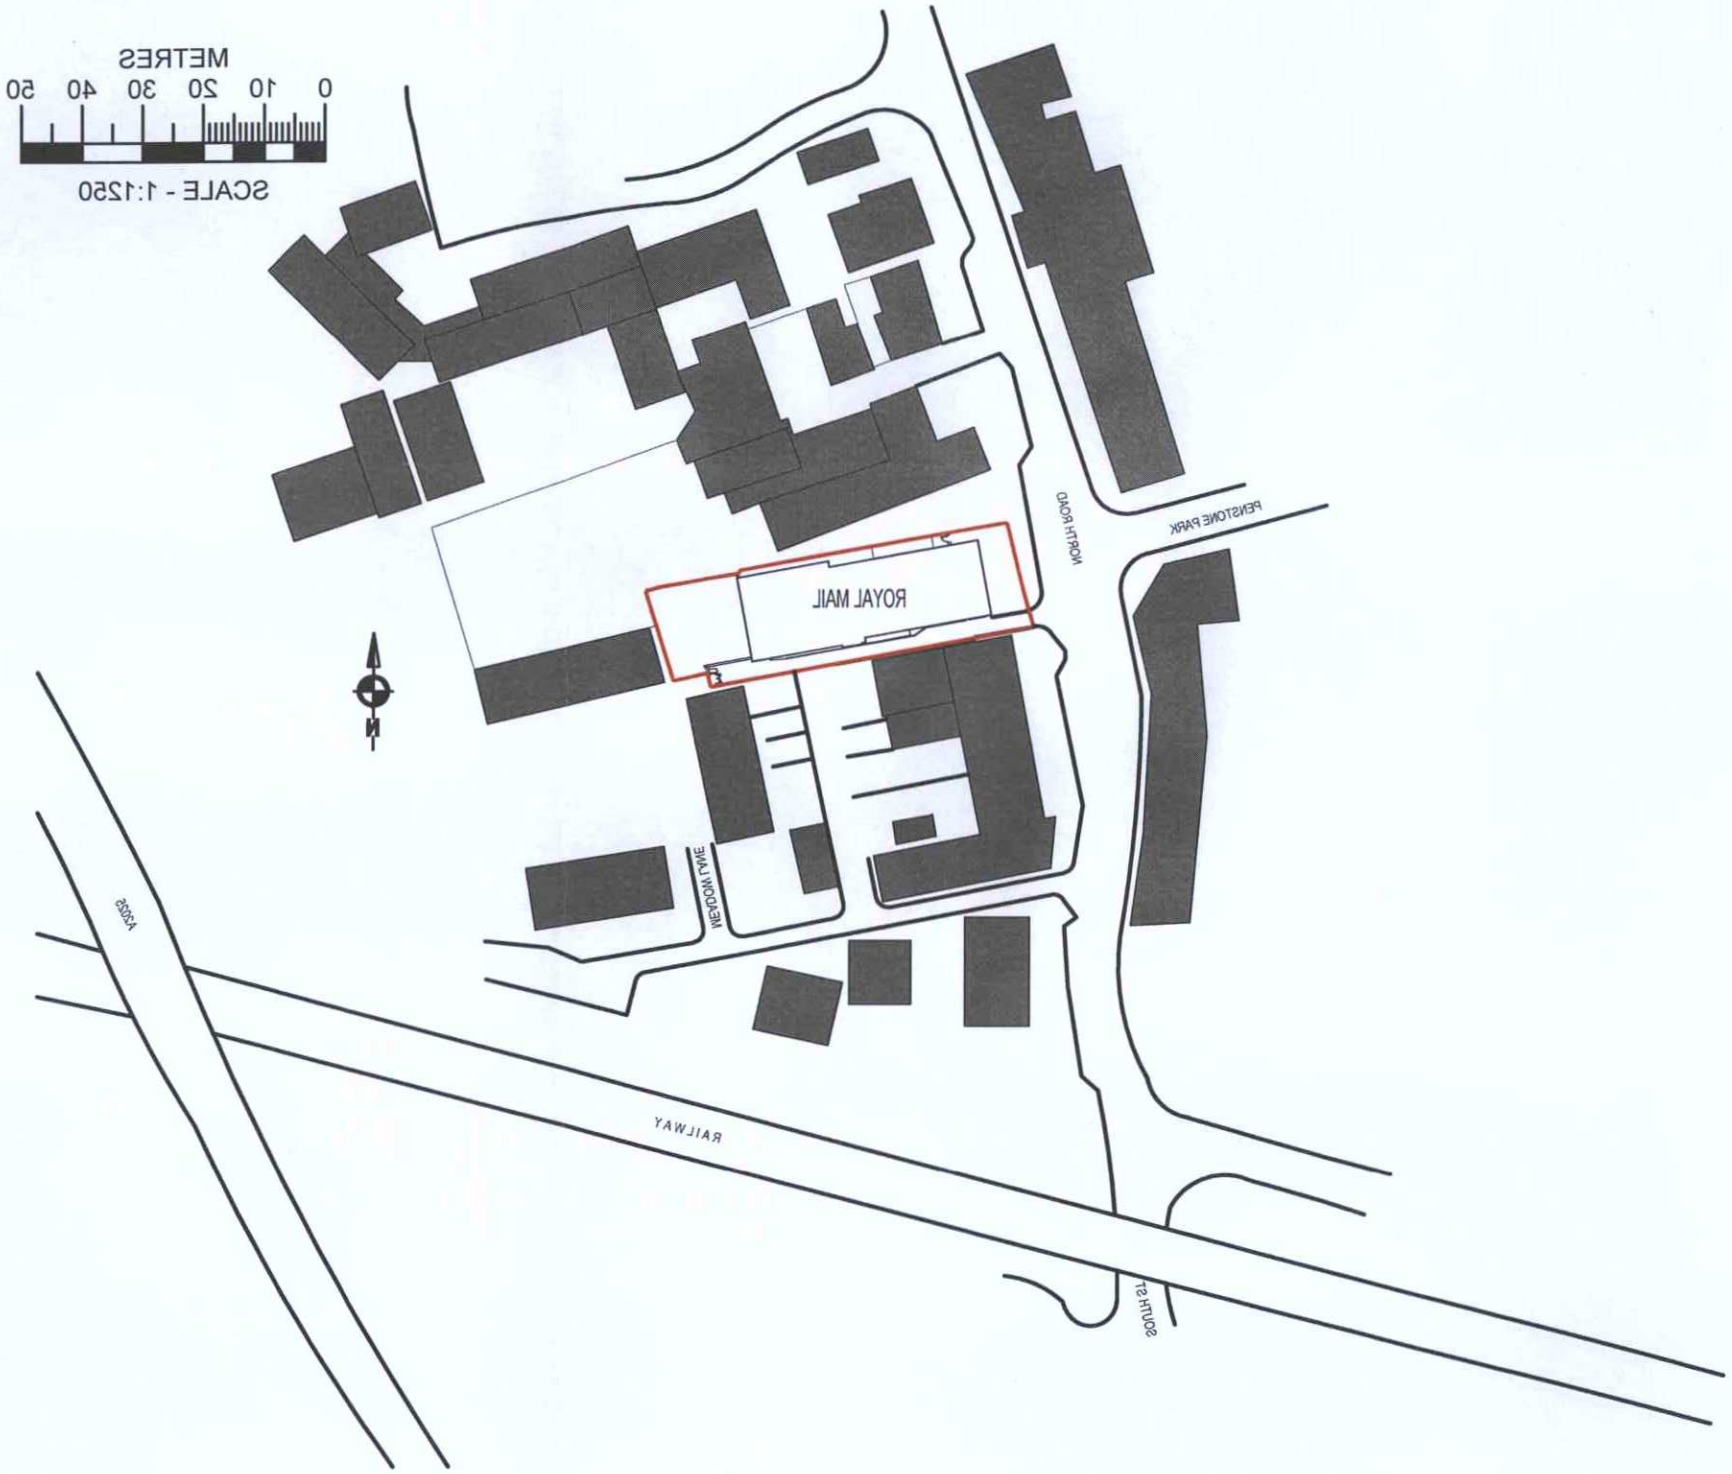

ADUR & WORTHING PLANNING SERVICES	
PLAN	AWDM/1290/14
DATE VALID	- 7 JAN 2015

Revision:	Date:	Drawn:	Checked:

PLANNING ISSUE

Project:

LANCING DO
40A North Road
Lancing, West Sussex BN15 9AA

Client: Royal Mail Group PLC

Site Location Plan

Job No:	Drawing No:	Revision:
3500-132-LADO	PL-05	

Date: 17-11-14 Scale: 1:1250@A3 Drawn: SRN Checked: CB

CAD Ref: P/3500-132/CAD/PROJECT DRAWINGS/PLANNING

Note: Do not scale from this drawing. All dimensions to be checked on-site.

Watson Batty Architects Limited
Shires House, Shires Road
Guiseley, Leeds LS20 8EU

T: 01943 876 665
F: 01943 882 300
E: enquiries@watsonbatty.com
W: www.watsonbatty.com

WATSON BATTY architects

ISO 9001:2008

INVESTOR IN PEOPLE

Copyright © Watson Batty Architects Limited

redefining space ▪ delivering the vision