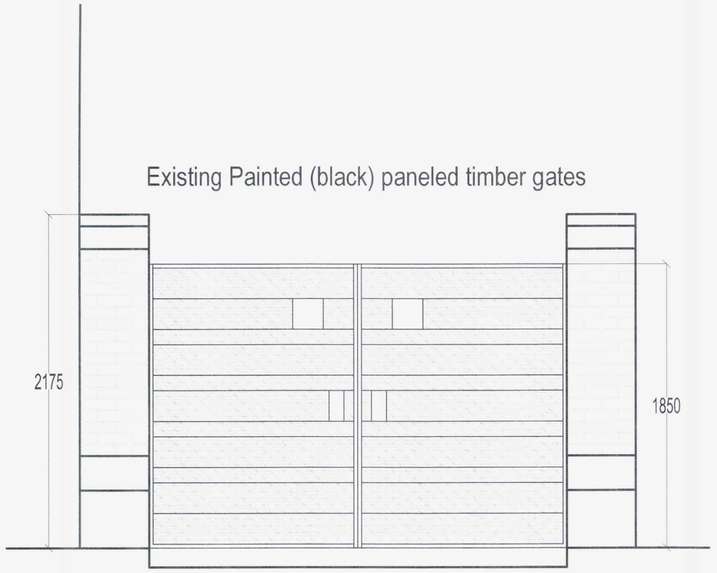

EXISTING GATE SET OUT (ELEVATION) 1:20

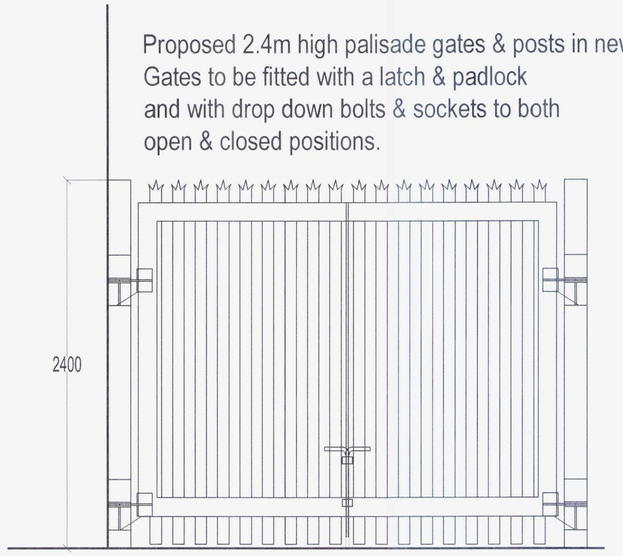

PROPOSED GATE SET OUT (ELEVATION) 1:20

ADUR & WORTHING
PLANNING SERVICES
PLAN AWDM/1796/14
DATE VALID - 7 JAN 2015

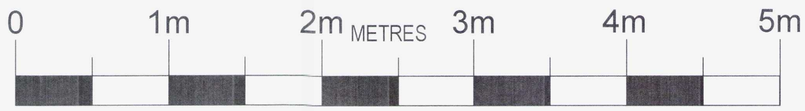

SCALE - 1:20

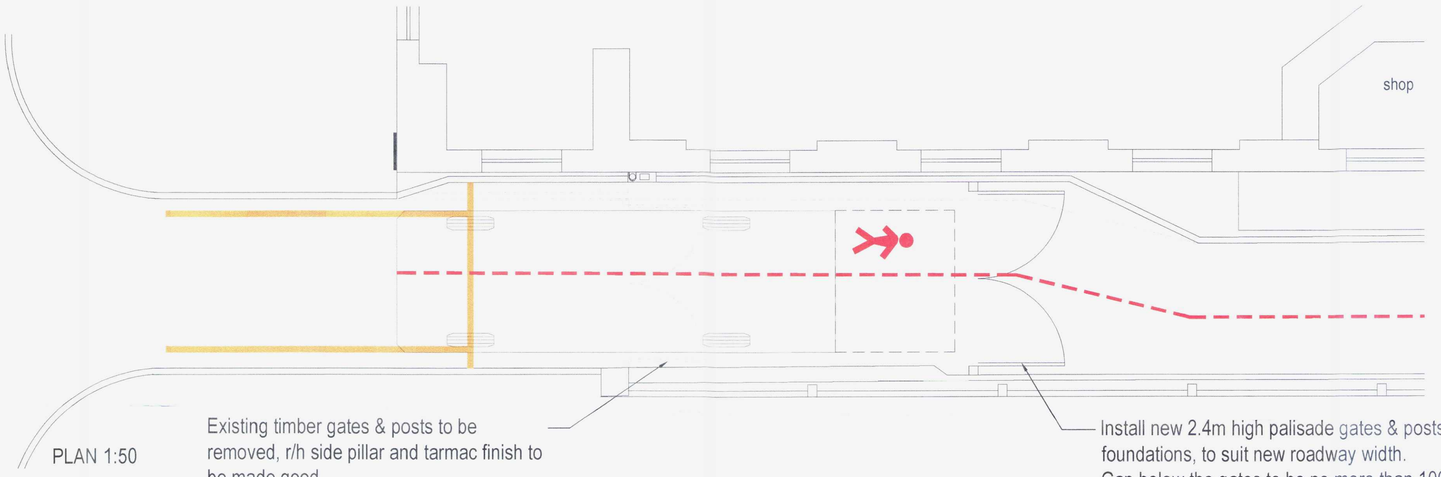

PLAN 1:50

Existing timber gates & posts to be removed, r/h side pillar and tarmac finish to be made good

Install new 2.4m high palisade gates & posts in new foundations, to suit new roadway width.
Gap below the gates to be no more than 100mm at any point.
Gaps between the gate posts & the side walls to be infilled with palisade fencing as necessary to ensure no gaps are wider than 100mm.
Gates to be fitted with a latch & padlock and with drop down bolts & sockets to both open & closed positions.

Revision:	Date:	Drawn:	Checked:

PLANNING ISSUE

Project:

LANCING DO
40A North Road
Lancing, West Sussex BN15 9AA

Client: Royal Mail Group PLC

New & Existing vehicle gates

Job No:	Drawing No:	Revision:
3500-132-LADO	PL-08	

Date: 05-01-15 Scale: As noted@A1 Drawn: SRN Checked: CB

CAD Ref: P:\3500-132\CAD\PROJECT DRAWINGS\PLANNING

Note: Do not scale from this drawing. All dimensions to be checked on-site.

Watson Batty Architects Limited
Shires House, Shires Road
Guiseley, Leeds LS20 8EU

T: 01943 876 665
F: 01943 882 300
E: enquiries@watsonbatty.com
W: www.watsonbatty.com

WATSON BATTY architects

redefining space ■ delivering the vision

Copyright © Watson Batty Architects Limited