
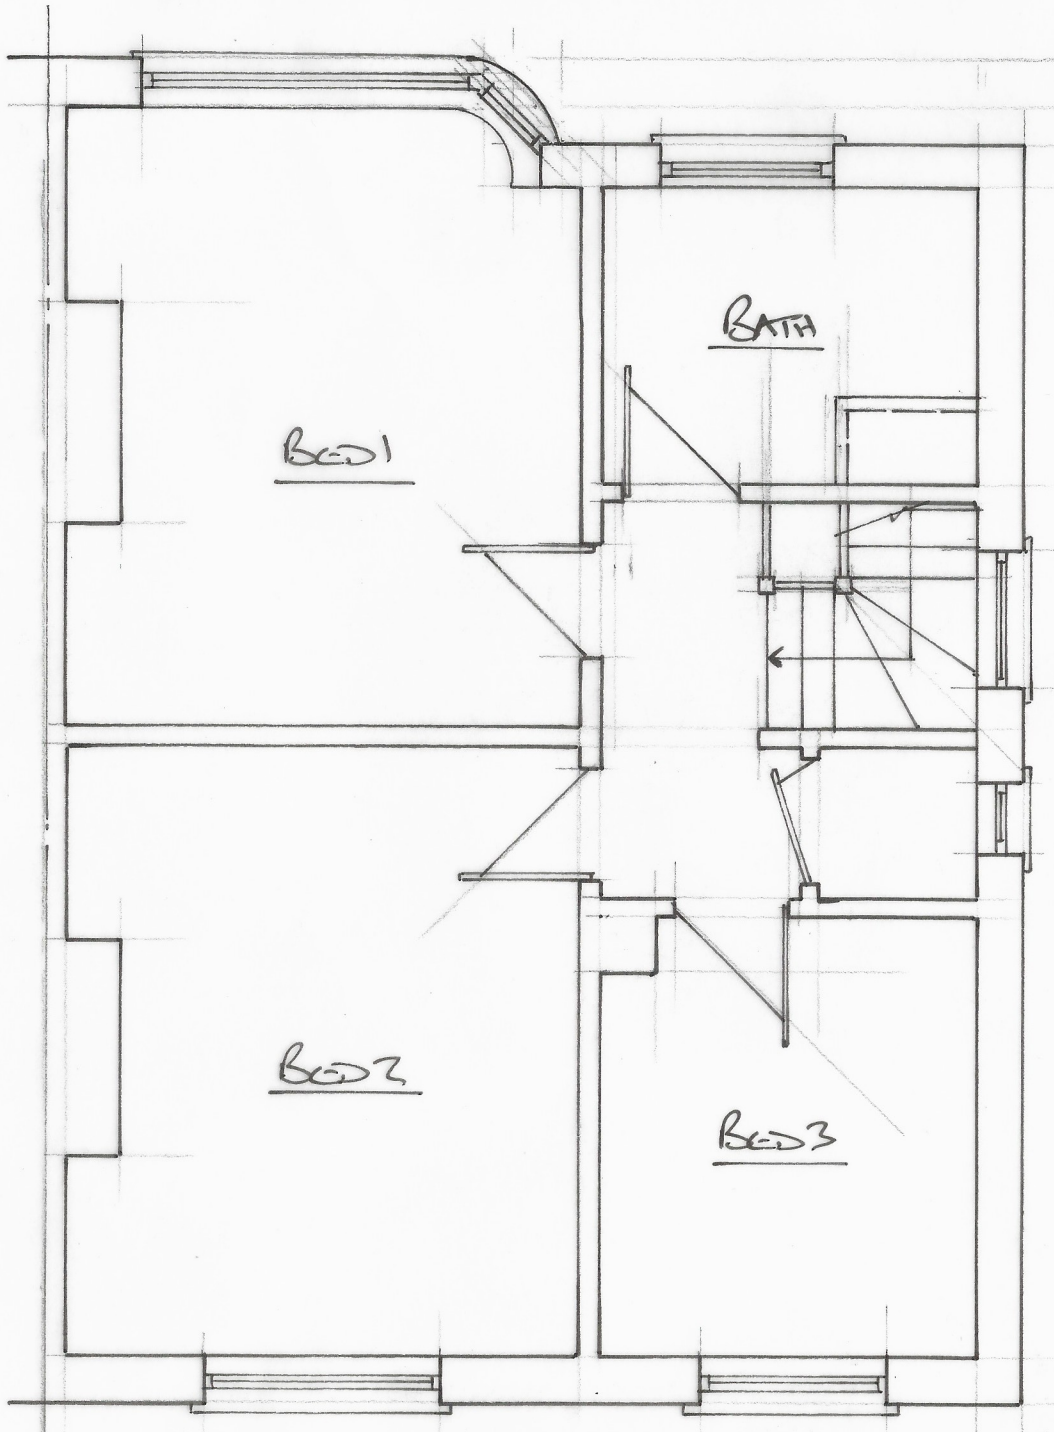


EXISTING 1ST FLOOR PLAN (1:50)

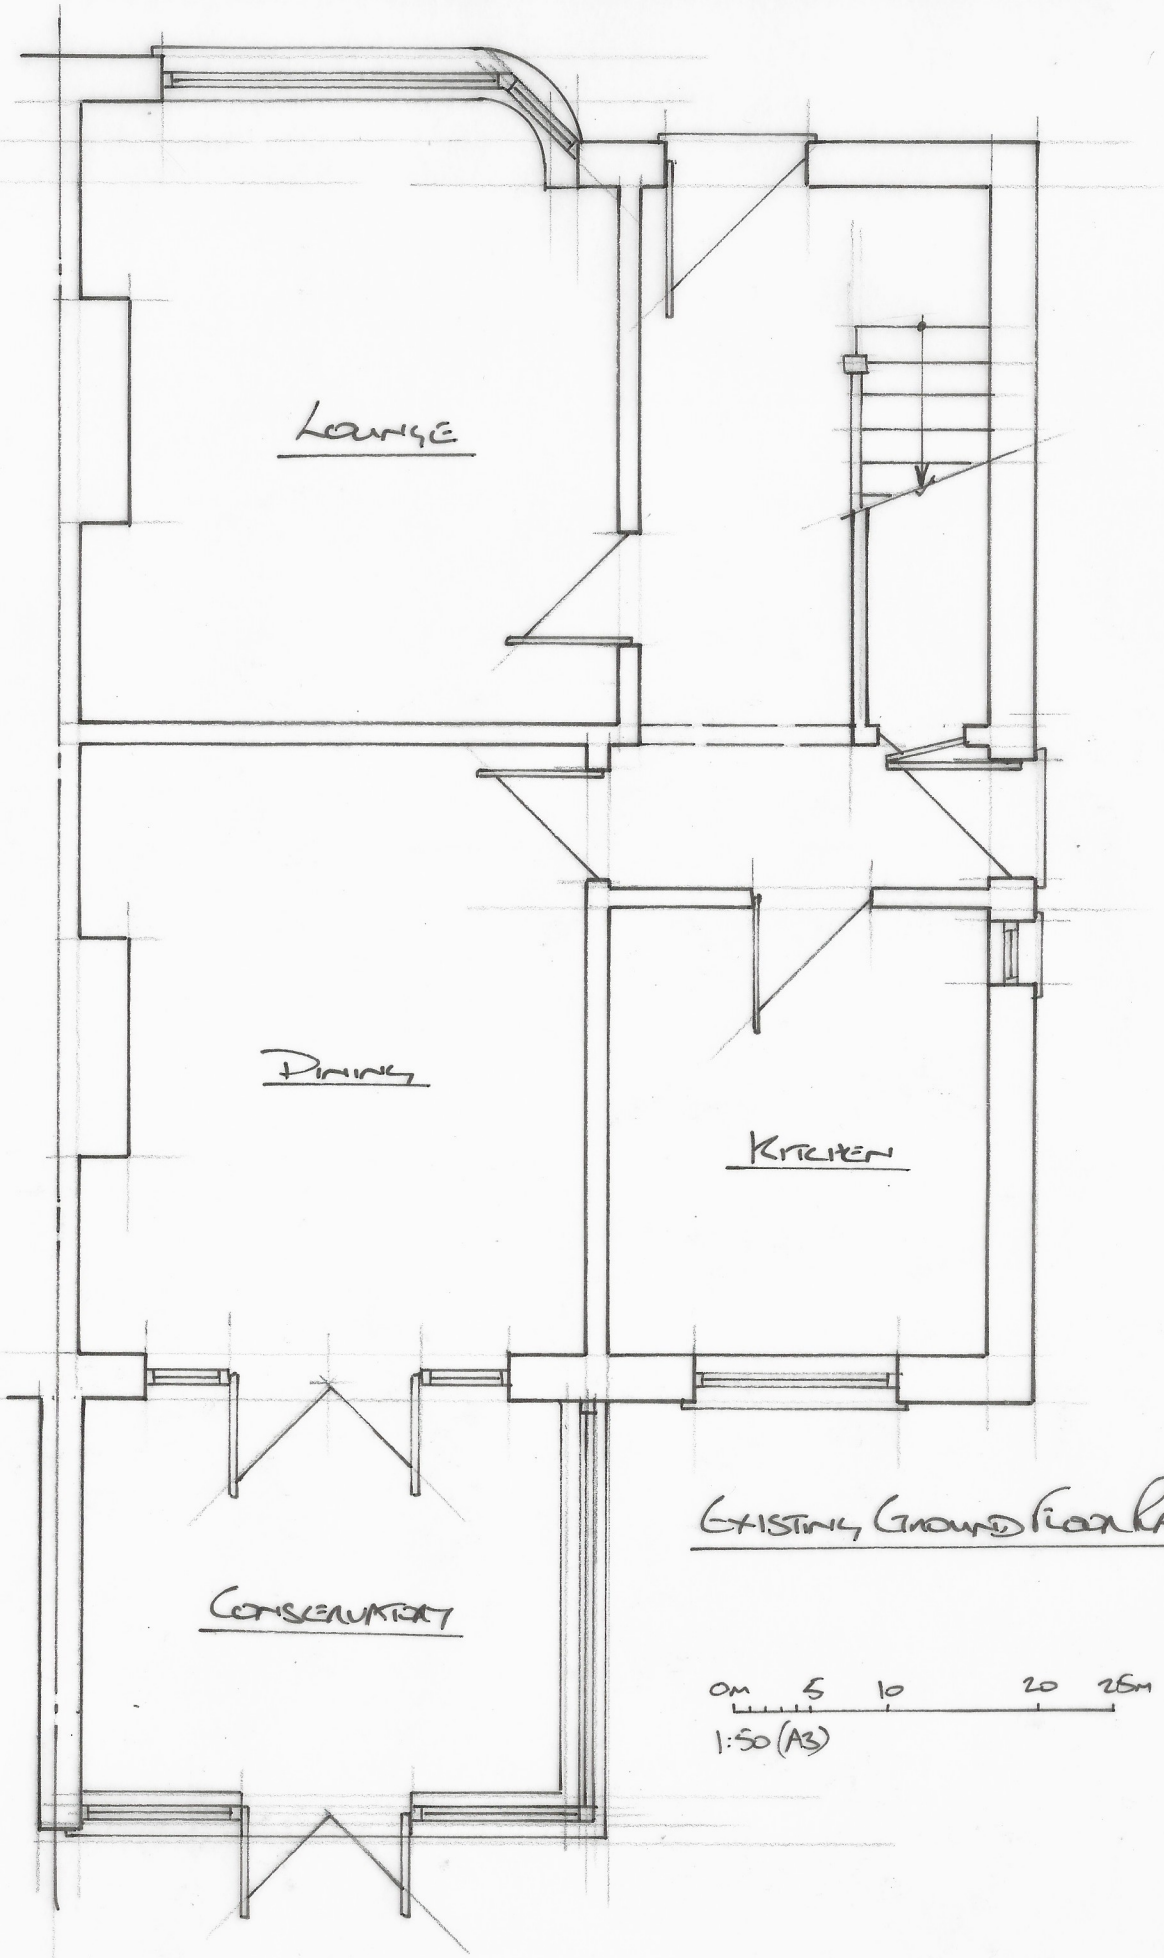

EXISTING GROUND FLOOR PLAN (1:50)

0M 5 10 20 25M

1:50 (A3)

N

71 ADUR AVENUE, SHOREHAM | EXISTING GROUND + 1ST FLOOR PLANS | 1:50 | 71AA/04