
A3 PAPER SIZE


Metres.
2 0 2 4 6 8 10



Existing Front Elevation.

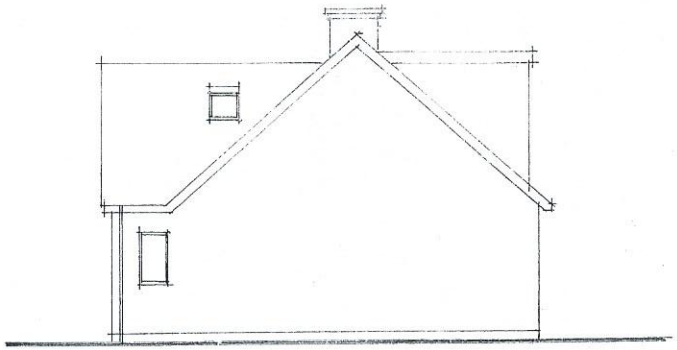

Existing Side Elevation

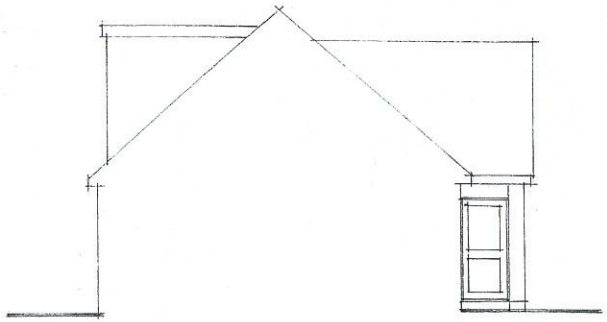


Existing Side Elevation.


Elevations scale 1:100




Proposed Front Elevation.

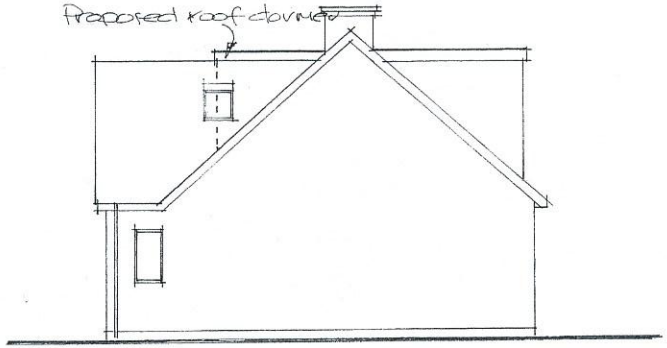


Proposed Side Elevation.

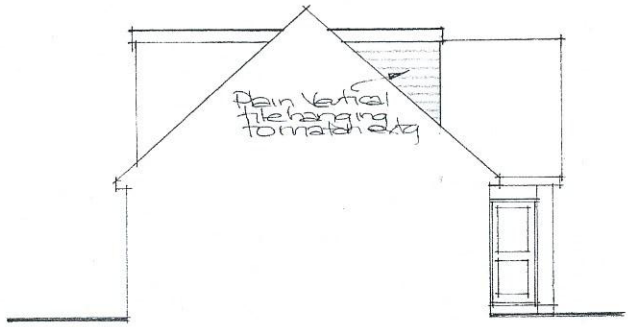

Proposed Side Elevation.

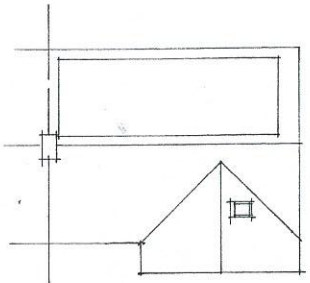

Existing roof plan.

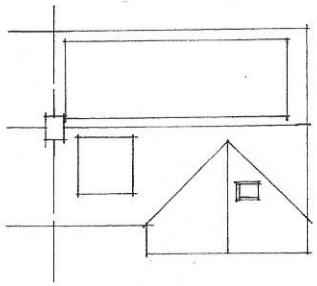

Proposed roof plan.

roof plans 1:200

Amendments
Rev A: 25/4/24 - Roof dormer reduced in height & window to dormer revised.

Paul Trussler
44 Firle Road
Lancing
West Sussex
BN15 0NZ

Proposed Roof Dormer to front Elevation:
94 Grand Avenue
Lancing West Sussex BN15 9QS

Drawing No: 214/94/1.A