

Existing Rear Elevation 1:100



Existing Side Elevation 1:100



Existing Front Elevation 1:100

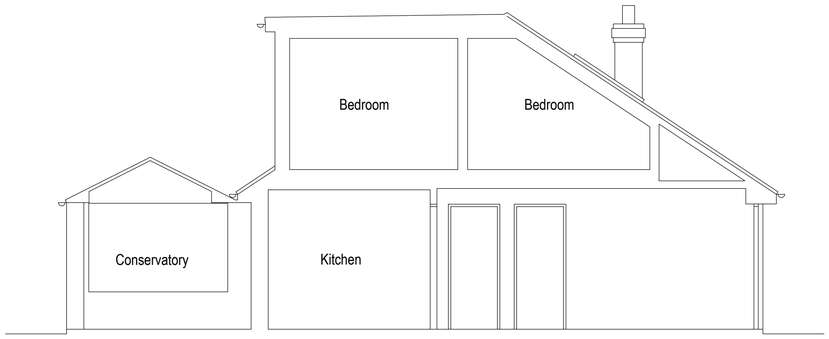

Existing Section A-A 1:50



Location Plan 1:1250



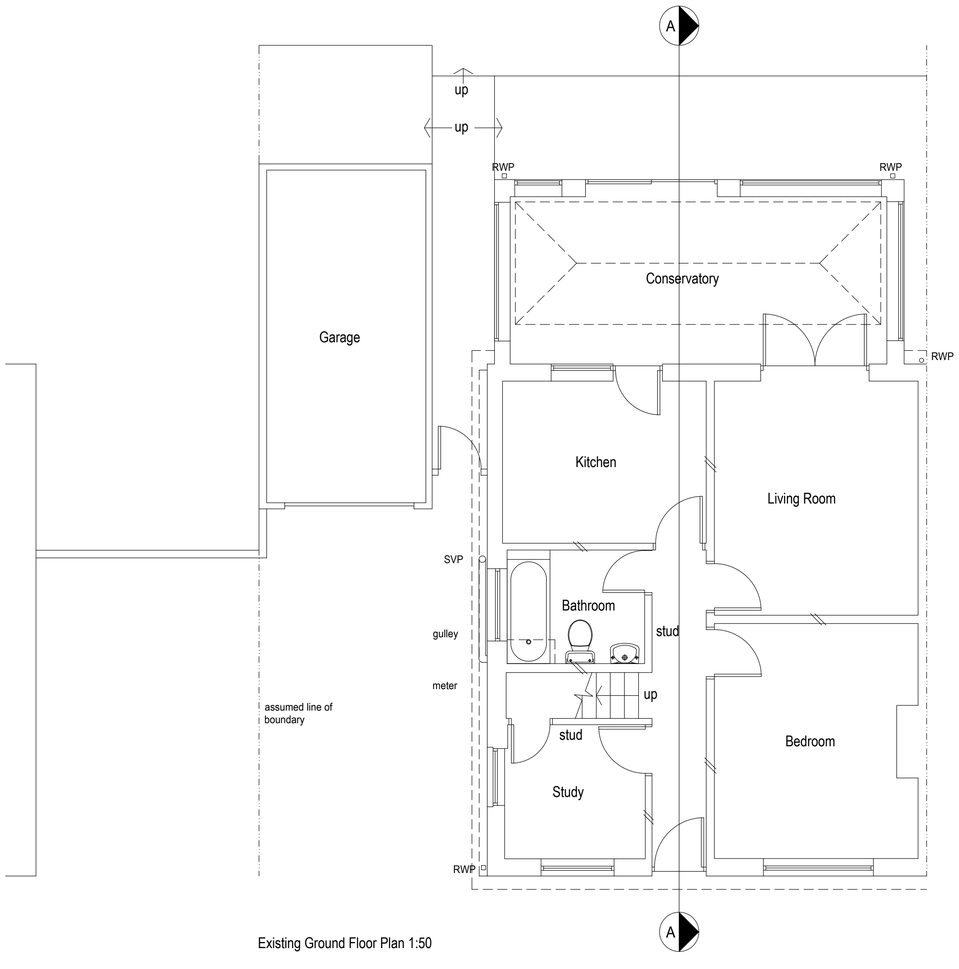

Existing Ground Floor Plan 1:50

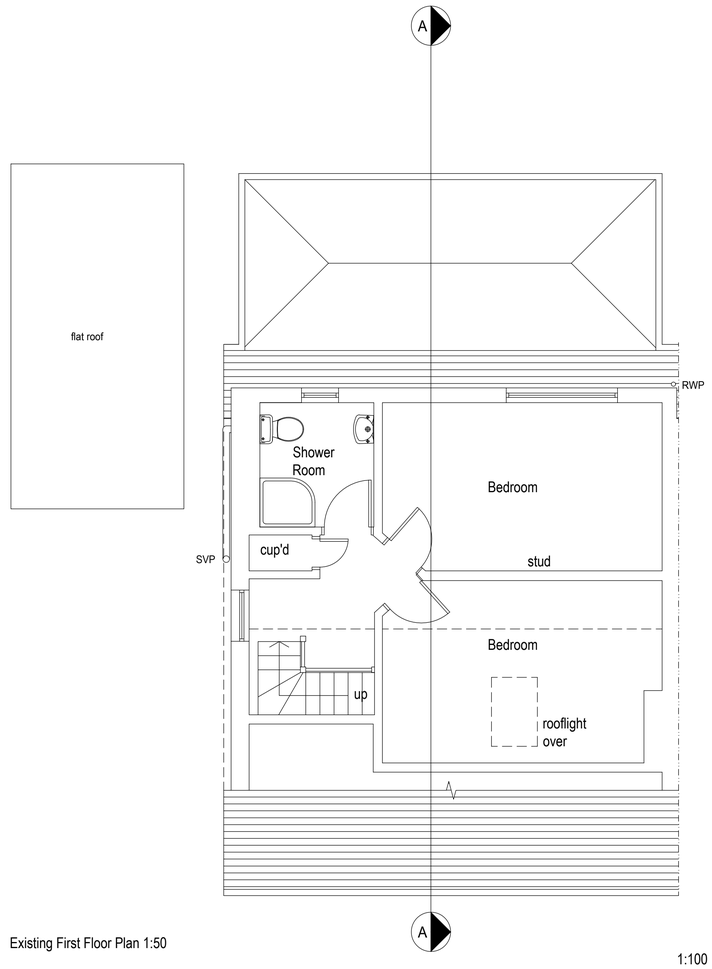

Existing First Floor Plan 1:50

1:1250 0 10 20 30 40 50 60 70 80 90 100

1:100 0 1 2 3 4 5 6 7 8 9 10m

1:50 0 1 2 3 4 5 6 7 8 9 10m

amendments

bpm Architectural Services Ltd.

client: Mr Karl Gillingham

project: 7 Nursery Close
Shoreham by Sea
BN43 6GJ

project ref: 2071 Drawing No. 01

drawing title: Existing Plans, Elevations and Section

drawn by: TD

date: Nov 18 scale: 1:50/100@ A1

www.bpmnet.co.uk
info@bpmnet.co.uk

Do not scale off drawing, check all dimensions on site before work is commenced. All goods materials workmanship to conform with current building regs BSS and COP's