

Proposed Side Sectional Elevation 1:100



Proposed Rear Elevation 1:100

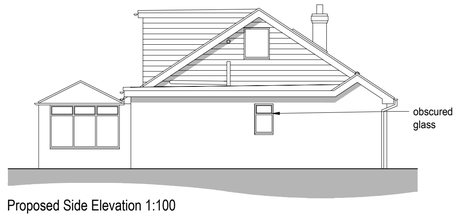

Proposed Side Elevation 1:100

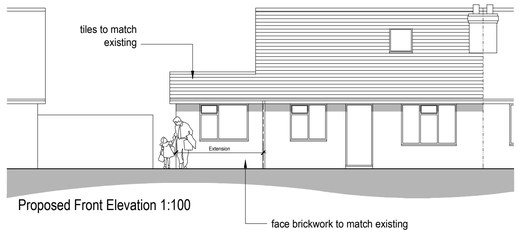

Proposed Front Elevation 1:100



Block plan 1:500

1:500 0 10 20 30 40 50m

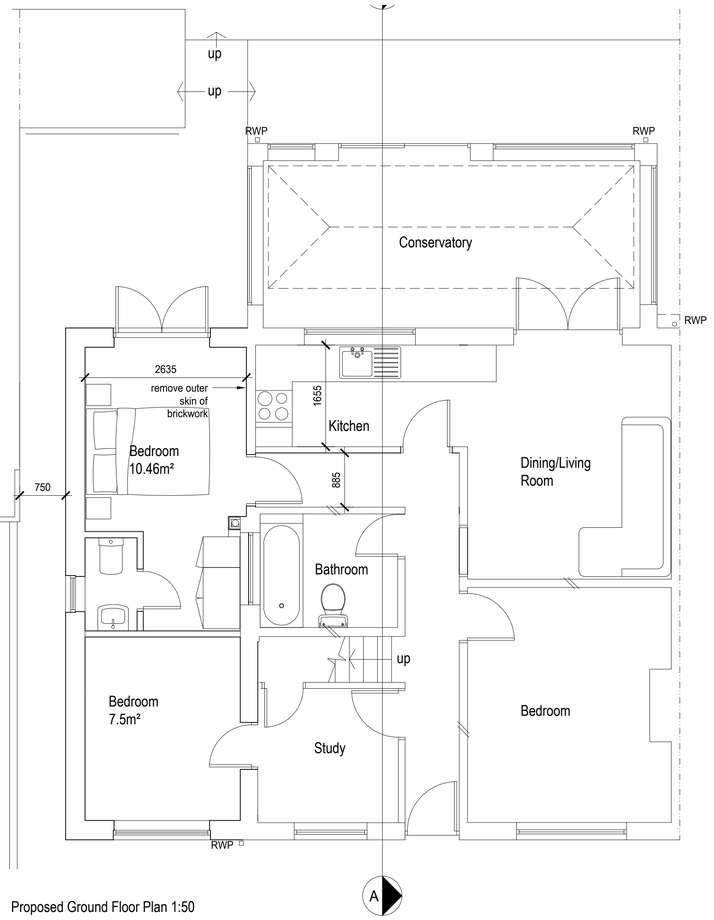

Proposed Ground Floor Plan 1:50

1:100 0 1 2 3 4 5 6 7 8 9 10m

1:50 0 1 2 3 4 5 6 7 8 9 10m

amendments

bpm Architectural Services Ltd.

client	Mr Karl Gillingham
project	7 Nursery Close Shoreham by Sea BN43 6GJ
project ref: 2071	Drawing No. 02
drawing title	Proposed Plans, Elevations and Section
drawn by	J Boys
date Nov 18	scale 1:50/100@ A1
	www.bpmnet.co.uk info@bpmnet.co.uk

Do not scale off drawing, check all dimensions on site before all work is commenced

All goods materials workmanship to conform with current building regs BSS and COP's