PROPOSED ATM INSTALLATION FOR BANK MACHINE

BOROUGH OF WORTHING
DEPOSITED
TP / LP No.
WB \ .

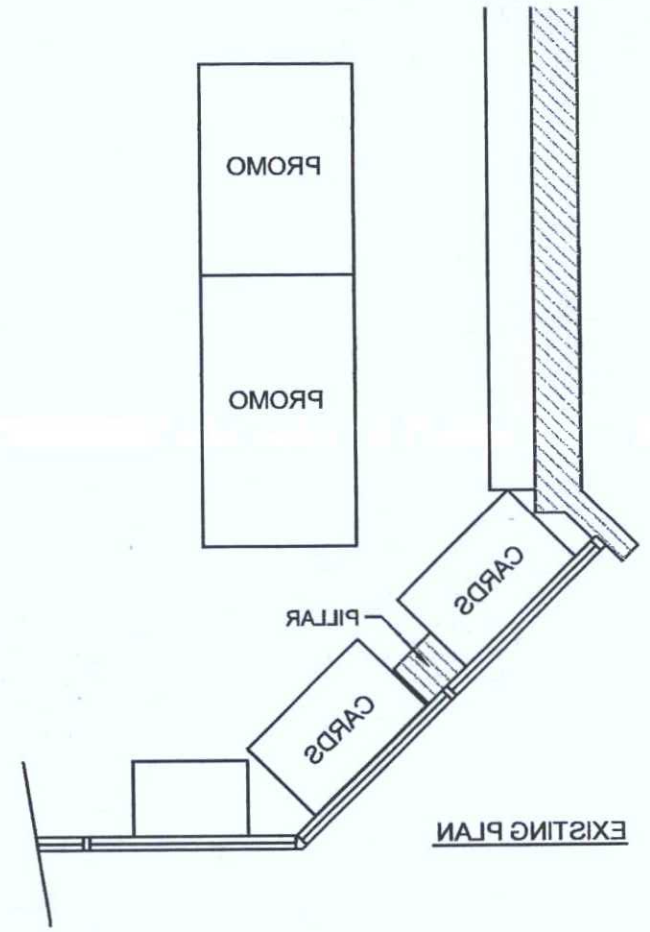

EXISTING PLAN

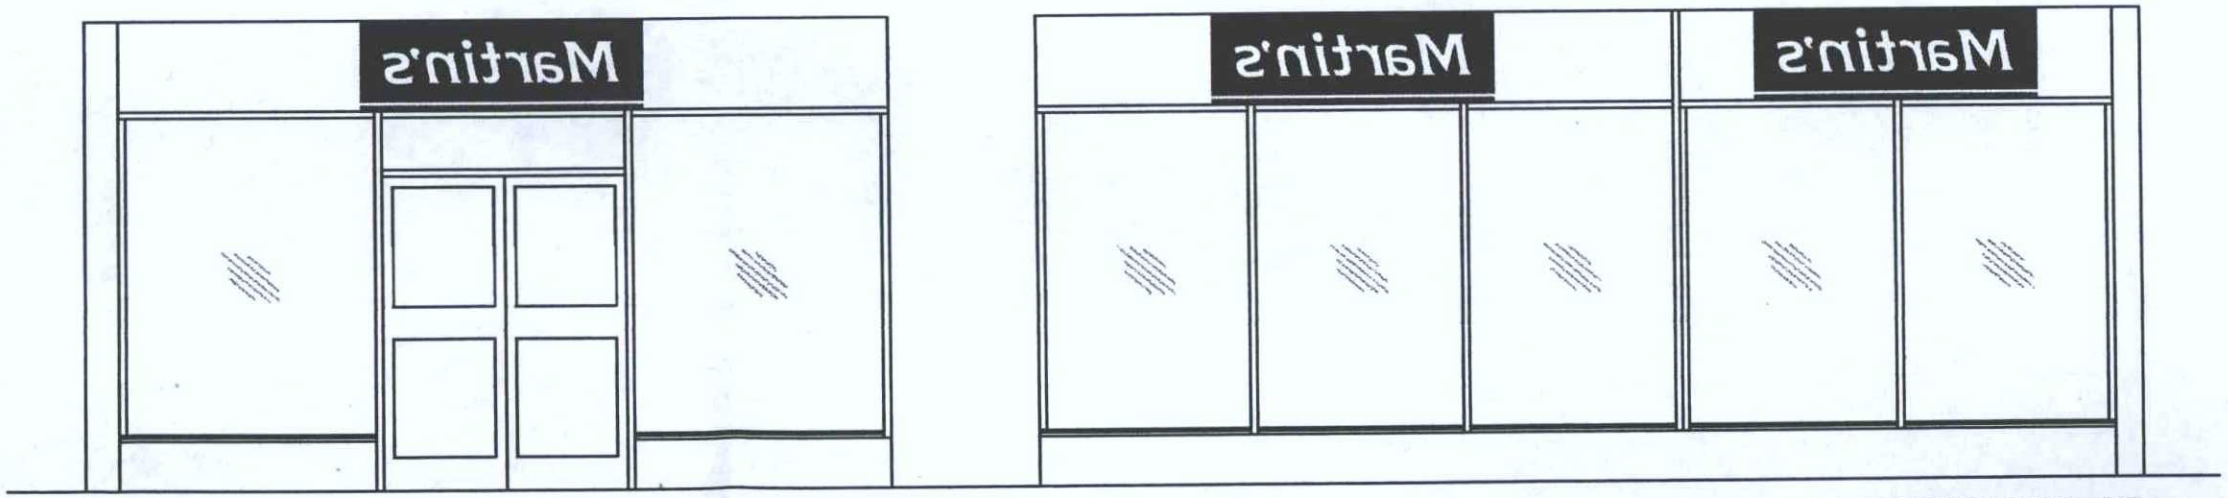

EXISTING ELEVATION

NOTES:
FLOOR TYPE: VINYL ON CONCRETE,
REMOVE 1x CARD RACKING & 1xPROMO

REVISIONS			
REV	DESCRIPTION	DATE	NAME

DO NOT SCALE EXCEPT FOR PLANNING AND BUILDING REGULATION PURPOSES

TITLE
INSTALLATION OF AN AUTOMATED TELLER MACHINE (ATM)

CLIENT
bankmachine

SITE ADDRESS
MARTIN'S 7 - 9 STRAND PARADE, GORING BY THE SEA, SUSSEX, BN12 6DT

REV

DRAWN	REFDRG NO.	DATE	SCALE	SHEET
PR	558	21/11/06	1:50	1

ATMInstallations
ProjectManagement
CompleteTechnicalServices Ltd.