DO NOT SCALE EXCEPT FOR PLANNING AND BUILDING REGULATION PURPOSES

REV	DESCRIPTION	DATE	NAME

REVISIONS

DRAWN	PR
REF/DRG NO.	558
DATE	21/11/06
SCALE	1:50
SHEET	1

SITE ADDRESS: MARTIN'S 7 - 9 STRAND PARADE, GORING BY THE SEA, SUSSEX, BN12 6DT

REV

CLIENT: bankmachine

TITLE: INSTALLATION OF AN AUTOMATED TELLER MACHINE (ATM)

Complete Technical Services Ltd.

ATM Installations Project Management

PROPOSED ELEVATION

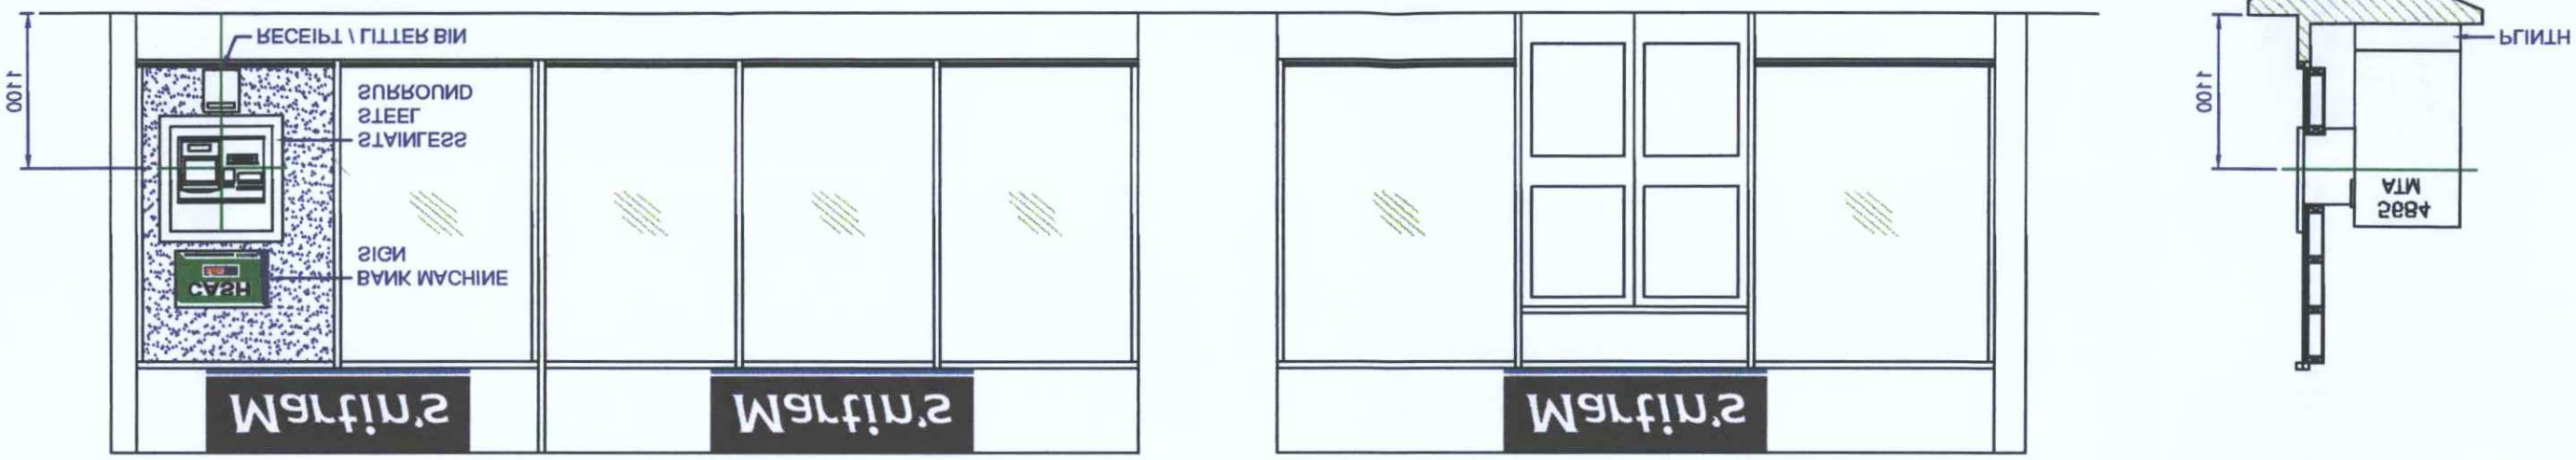

PROPOSED PLAN

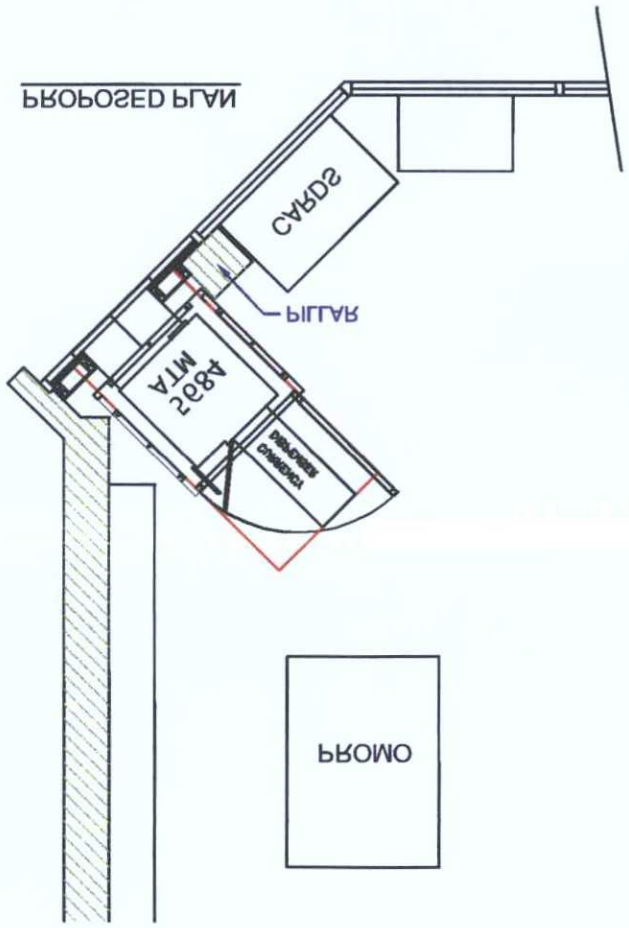

NOTES:

REMOVE EXISTING GLAZING PANEL,

INSTALL LAMINATE PANEL & SECURITY STUDWORK

PLINTH, ATM, CTS SECURITY ENCLOSURE TO BE INSTALLED

SUBJECT TO CONSENT GRA

WORTHING BOROUGH COU

DEPOSITED 12.11.06

BOROUGH OF WORTHING

T.P. OFFICE COPY

PROPOSED ATM INSTALLATION FOR BANK MACHINE