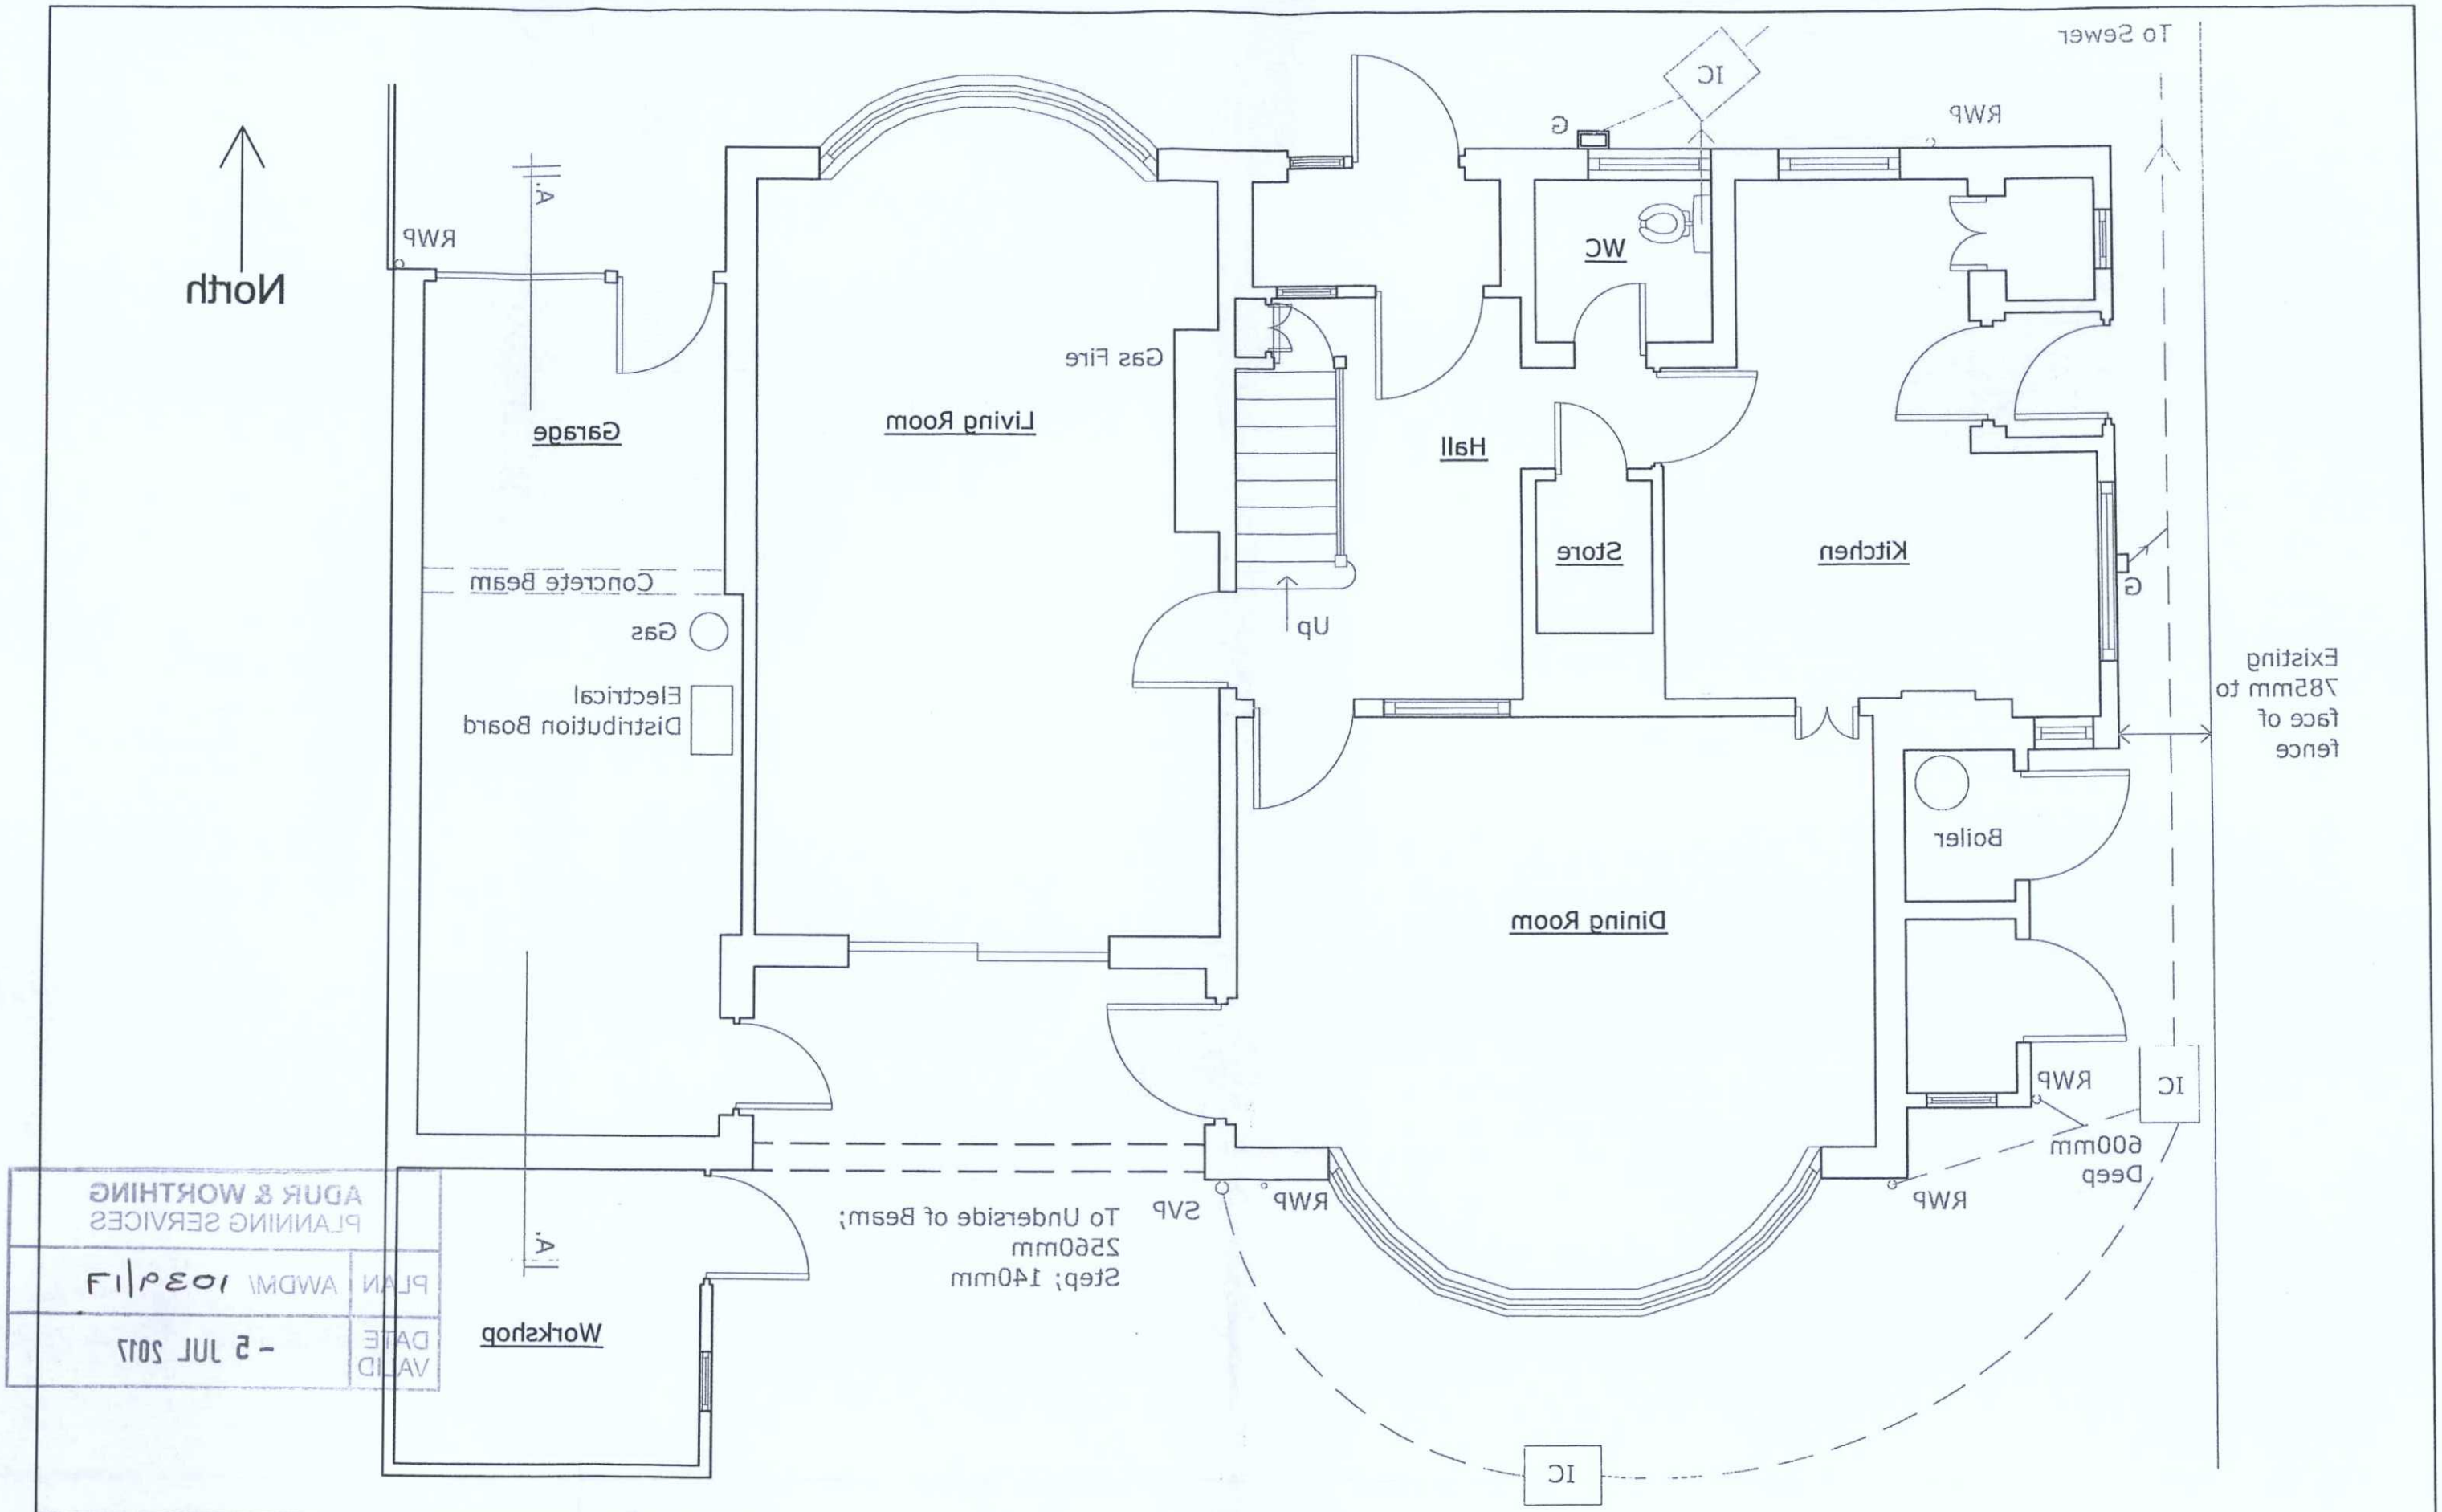

ADUR & WORTHING
PLANNING SERVICES

PLAN	AWDM/1039/17
DATE VALID	- 5 JUL 2017

Ground Floor

RICS	Ovenll Associates Limited 5 The Drive Hove BN3 3JE	303 Upper Shoreham Road Shoreham-by-Sea West Sussex BN43 5QA
DRG. NO: 8232/1	Scale: 1:50 @ A3	Existing Ground Floor Plan
	Drawn By: MAT	
	Date: August 2016	
	Revision	