Side\West



Front\North



ADUR & WORTHING
PLANNING SERVICES
PLAN | AWDM\ 1034\17
DATE VALID | - 5 JUL 2017

Side\East

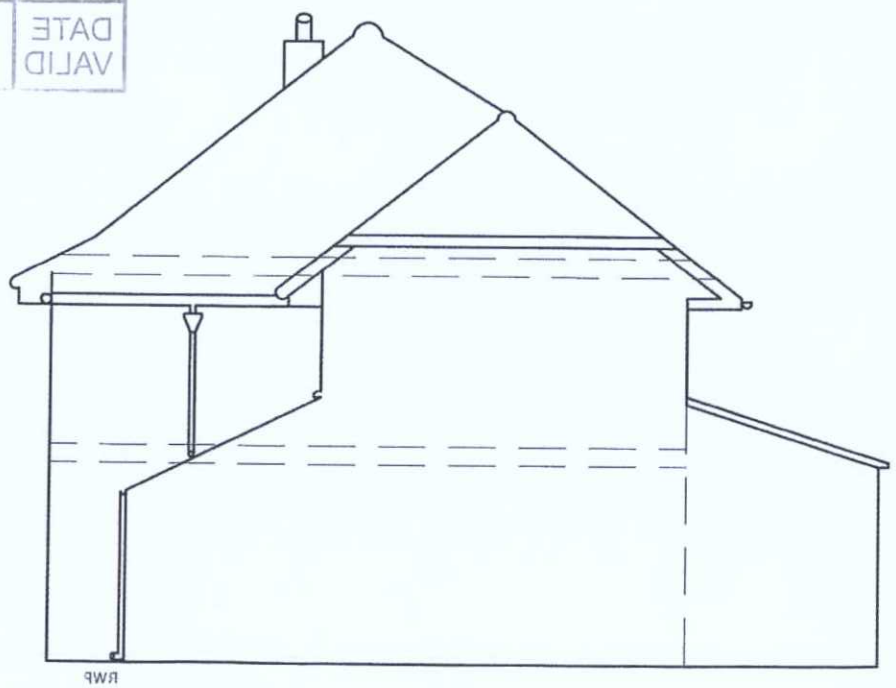

Rear\South



Overill Associates Limited 5 The Drive Hove BN3 3JE	303 Upper Shoreham Road Shoreham-by-Sea West Sussex BN43 5DA	Existing Elevations
DRG. NO: 9232/7	Scale: 1:100 @ A3	Drawn By: MAT
Date: August 2016	Revision	