

ADUR DISTRICT COUNCIL
PLANNING APPLICATION
REFUSED
- 6 DEC 2006
ADUR DISTRICT COUNCIL
PLANNING DIVISION
RECEIVED
30 OCT 2006

STREET SCENE TO RIVERSIDE 1 : 200

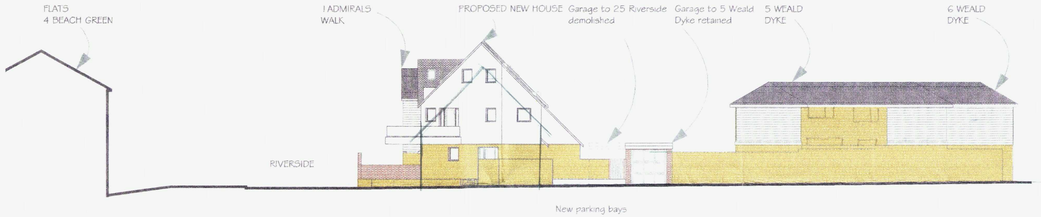

STREET SCENE TO WEALD DYKE 1 : 200



BLOCK PLAN : 1:500

N



N

SITE LOCATION PLAN
1:1250

job Proposed Demolition of Existing Bungalow and Erection of Two Detached Houses, 25 Riverside, Shoreham-by-Sea for Mr & Mrs Clements	scale As Shown
	date 07 . 06
title Street Scenes, Block Plan & Site Location Plan	drawn JH

John Hunnisett associates ltd
ARCHITECTS
CAIRN COTTAGE, MILL LANE
HIGH SALVINGTON, WORTHING
WEST SUSSEX. BN13 3DJ

drawing no. 722 01

ADDITIONAL



STREET SCENE TO RIVERSIDE 1 : 200

OUR DISTRICT COUNCIL
PLANNING DIVISION
PLAN NO. AWDC/1406/06
DATE RECEIVED 1/12/06

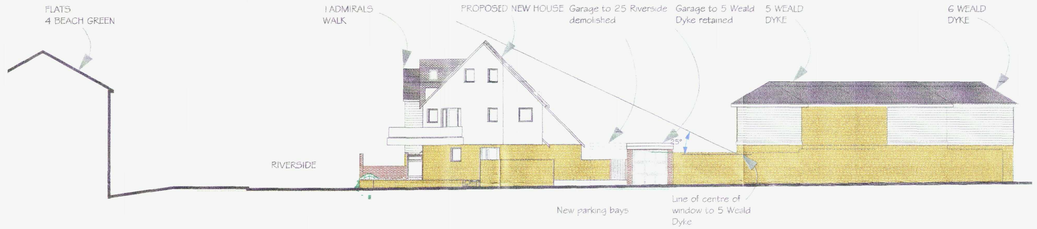

STREET SCENE TO WEALD DYKE 1 : 200



BLOCK PLAN : 1:500

N



SITE LOCATION PLAN
1:1250

N

job Proposed Demolition of ~~Existing Bungalow and Erection~~ of Two Detached Houses, 25 Riverside, Shoreham-by-Sea for ~~Mr & Mrs Clements~~

scale As Shown

date 07 . 06

title Street Scenes, Block Plan & Site Location Plan

drawn JH

John Hunnisett associates ltd
ARCHITECTS
CAIRN COTTAGE, MILL LANE
HIGH SALVINGTON, WORTHING
~~WEST SUSSEX~~ BN13 3DJ
Tel / Fax 01903 695678

drawing no. 722

01A

ADDITIONAL



SIDE ELEVATION



REAR ELEVATION



ELEVATION FROM WEALD DYKE



FRONT ELEVATION

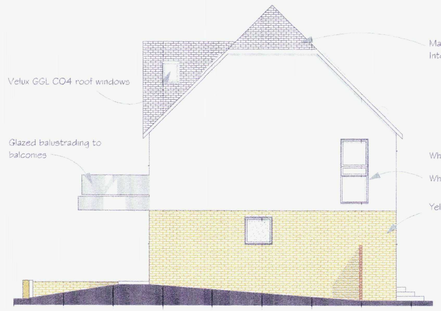

SIDE (WEST) ELEVATION No.25

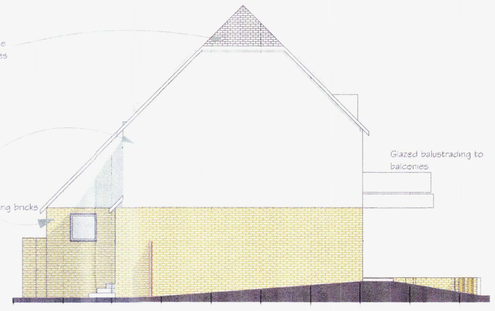

EAST ELEVATION No. 26

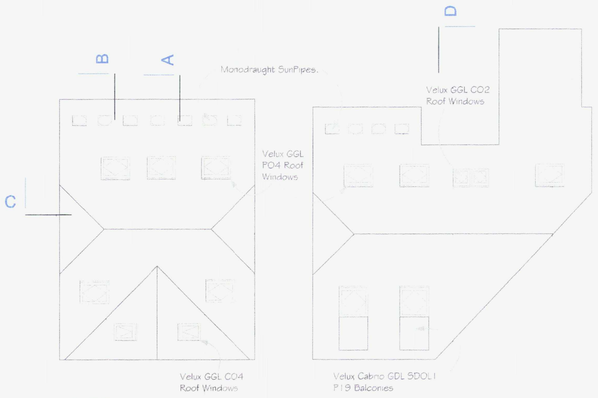

ROOF PLANS

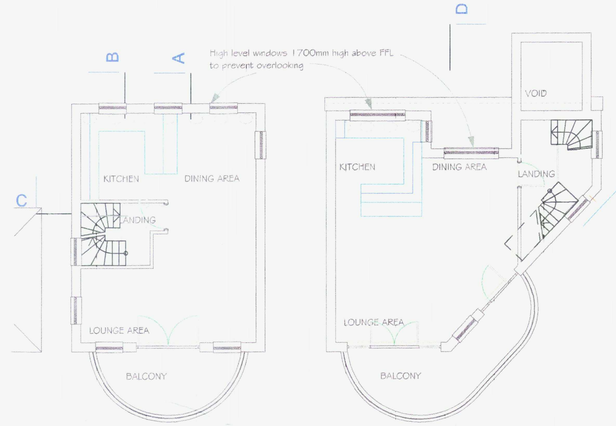

FIRST FLOOR PLANS



SECTION C-C



SECTION D-D



SECTION A-A



SECTION B-B



SECTION FLOOR PLANS

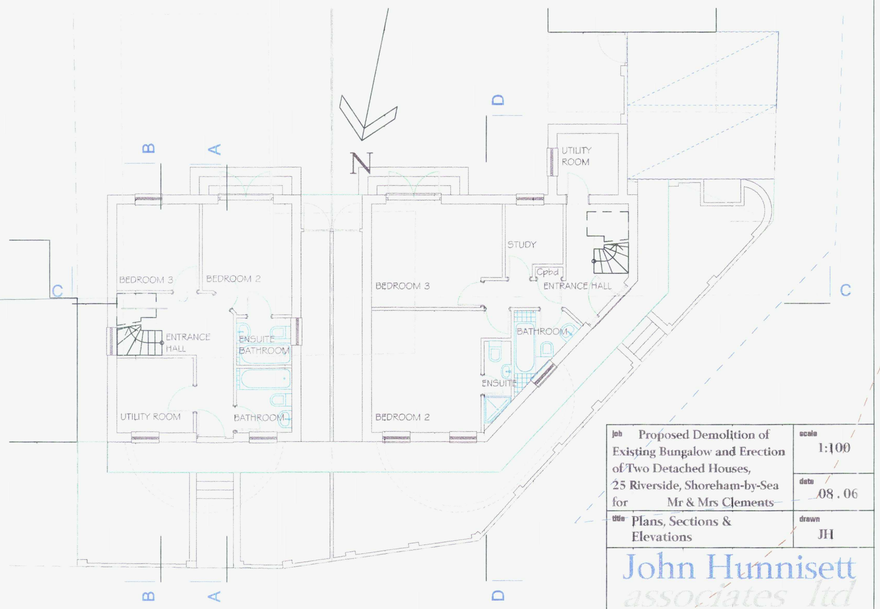

GROUND FLOOR PLANS

DISTRICT COUNCIL
PLANNING DIVISION
PLAN NO. 1/12/06
DATE RECEIVED ADC/406/06

Job: Proposed Demolition of Existing Bungalow and Erection of Two Detached Houses, 25 Riverside, Shoreham-by-Sea for Mr & Mrs Clements	scale: 1:100
	date: .08 . 06
title: Plans, Sections & Elevations	drawn: JH

John Humnisett associates ltd
ARCHITECTS
CAIRN COTTAGE, MILL LANE
HIGH SALVINGTON, WORTHING
WEST SUSSEX. BN13 3DJ
Tel / Fax 01903 895878

drawing no. 722 02A



SIDE ELEVATION



REAR ELEVATION



ELEVATION FROM WEALD DYKE



FRONT ELEVATION

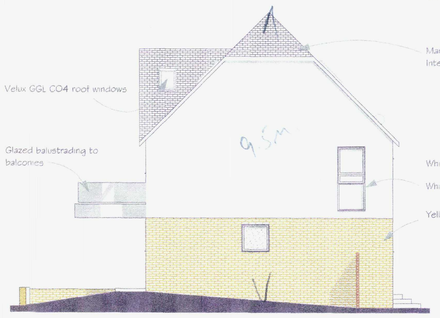

SIDE (WEST) ELEVATION No.25



EAST ELEVATION No. 25a

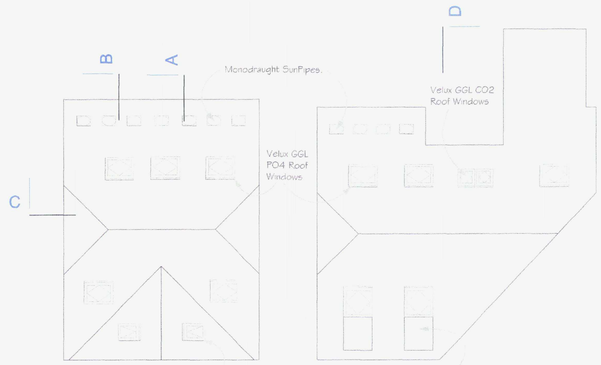

ROOF PLANS

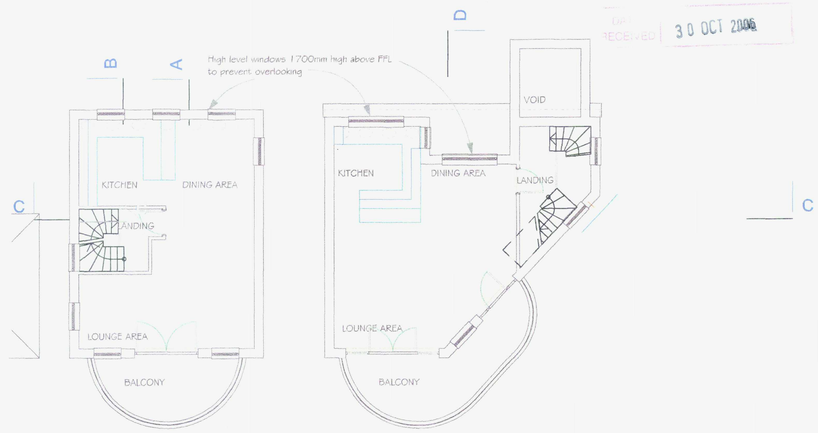

FIRST FLOOR PLANS



SECTION C-C



SECTION D-D



SECTION A-A

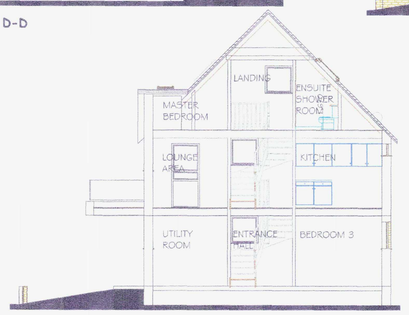

SECTION B-B



SECTION A-A

SECOND FLOOR PLANS

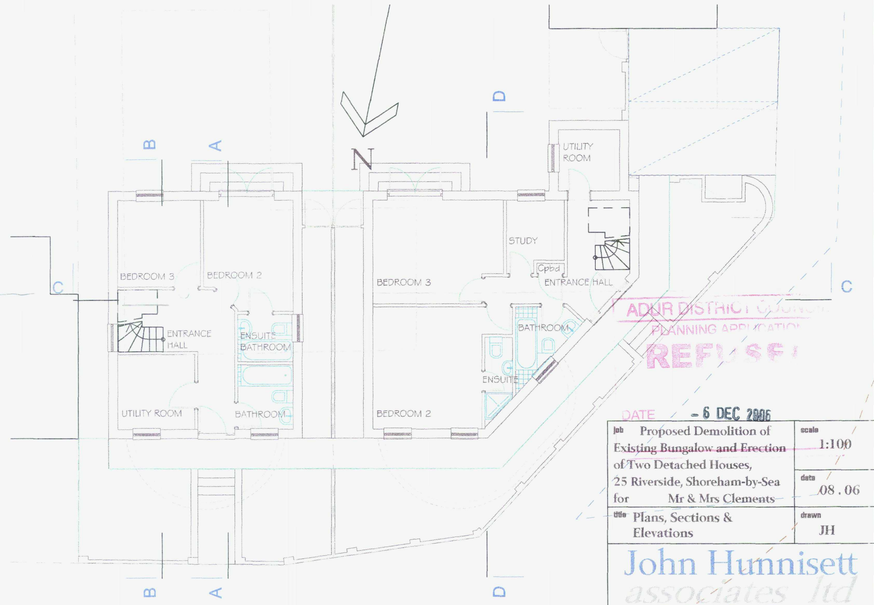

GROUND FLOOR PLANS

ADUR DISTRICT COUNCIL
PLANNING DEPARTMENT
Plan No. ADC/0456/06
Date RECEIVED 30 OCT 2006

ADUR DISTRICT COUNCIL
PLANNING APPLICATION
REFUSED
DATE - 6 DEC 2006

job: Proposed Demolition of ~~Existing Bungalow and Erection~~ of Two Detached Houses, 25 Riverside, Shoreham-by-Sea for Mr & Mrs Clements	scale: 1:100
	date: 08.06
title: Plans, Sections & Elevations	drawn: JH

John Hunnisett associates ltd
ARCHITECTS
CAIRN COTTAGE, MILL LANE
HIGH SALVINGTON, WORTHING
WEST SUSSEX. BN13 3DJ
Tel / Fax 01903 695878

drawing no. 722/02