

look ■ design | planning | build
www.lookdesignandbuild.co.uk
e:office@lookdesignandbuild.co.uk t:01243 512 293

© this drawing is the copyright of look. design + build [i.db]
i.db design responsibility is limited to the design of the permanent works as finally constructed by i.db as part of the design + build service.


0 5 10

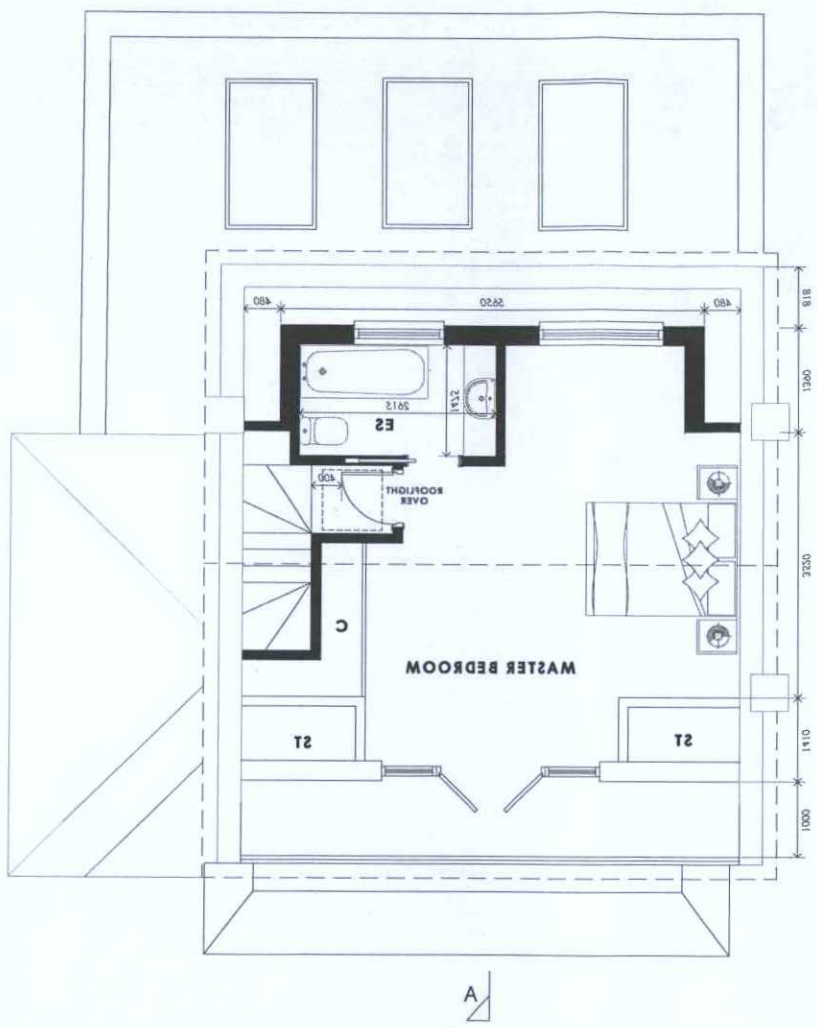

LOFT

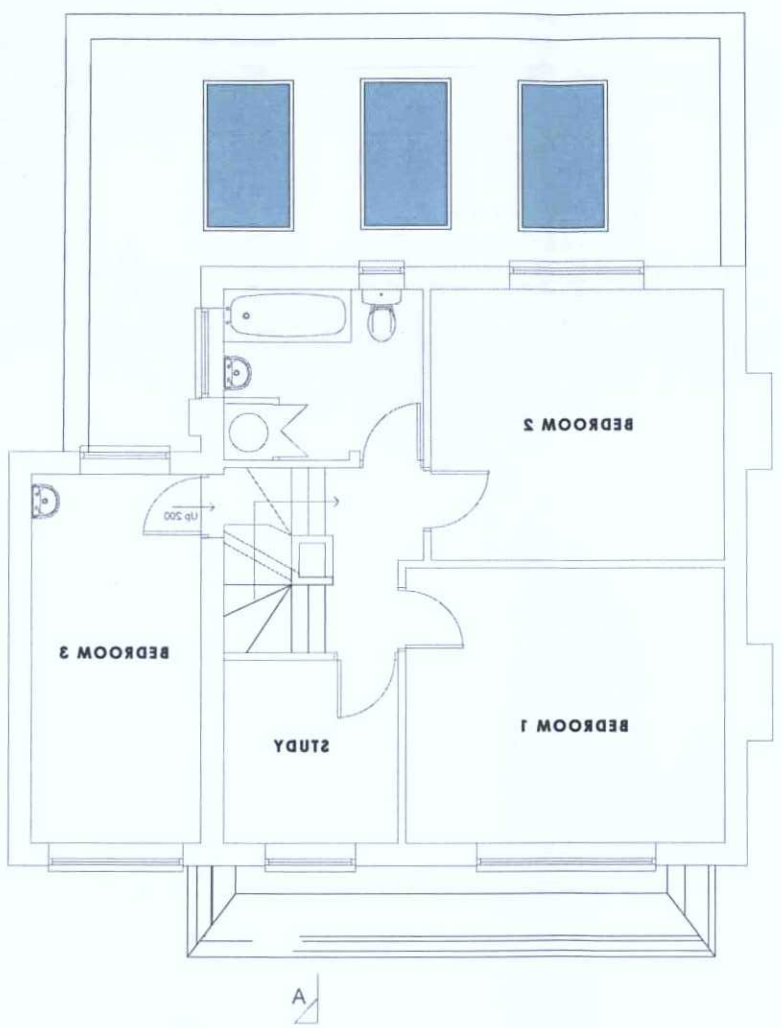

FIRST FLOOR

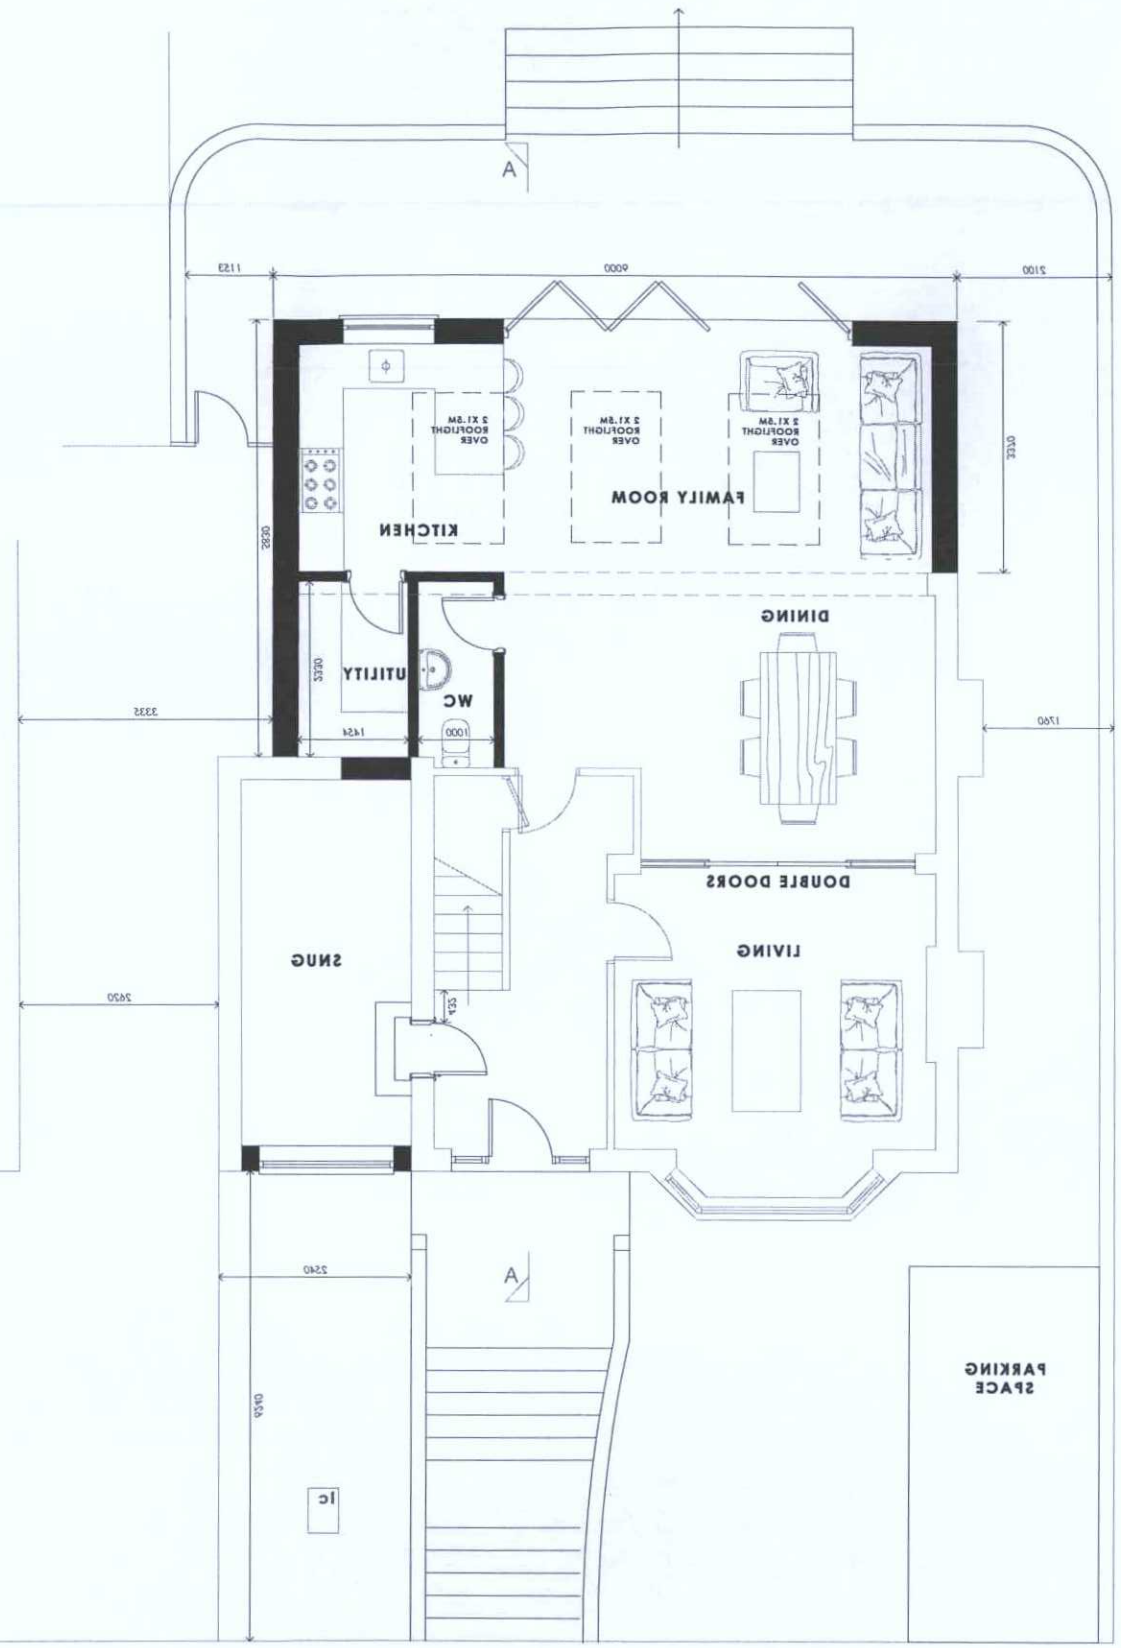

GROUND FLOOR

PLAN	AWDM/ 0252/17
DATE VALID	- 8 MAY 2017

ADUR & WORTHING PLANNING SERVICES

AMENDMENT

PROJECT TITLE
PROPOSED DEVELOPMENT AT 52 RING ROAD, LANCING

DRAWING TITLE
PROPOSED PLANS

DWG No. **PA-222-10 Rev B Minor amendment for planners consideration**
STATUS Planning Application
SCALE @ A3 1:100
DATE January '17