

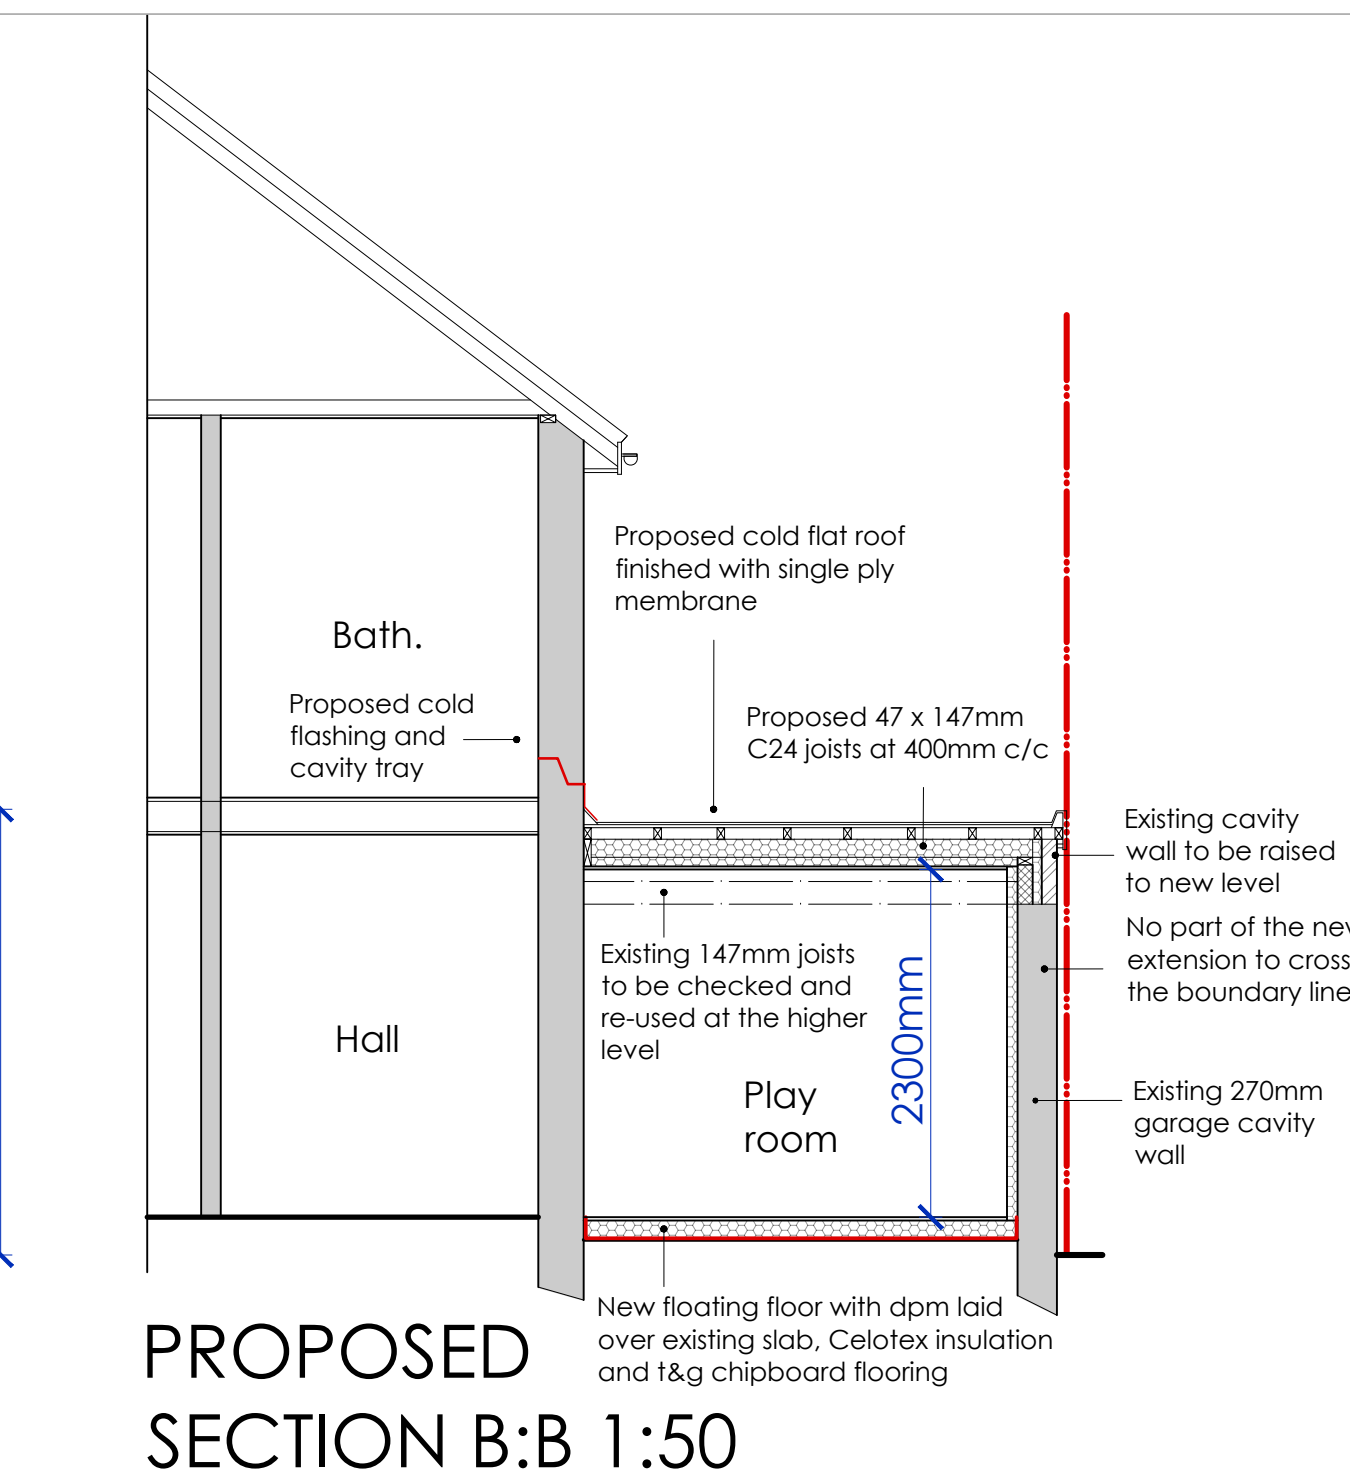
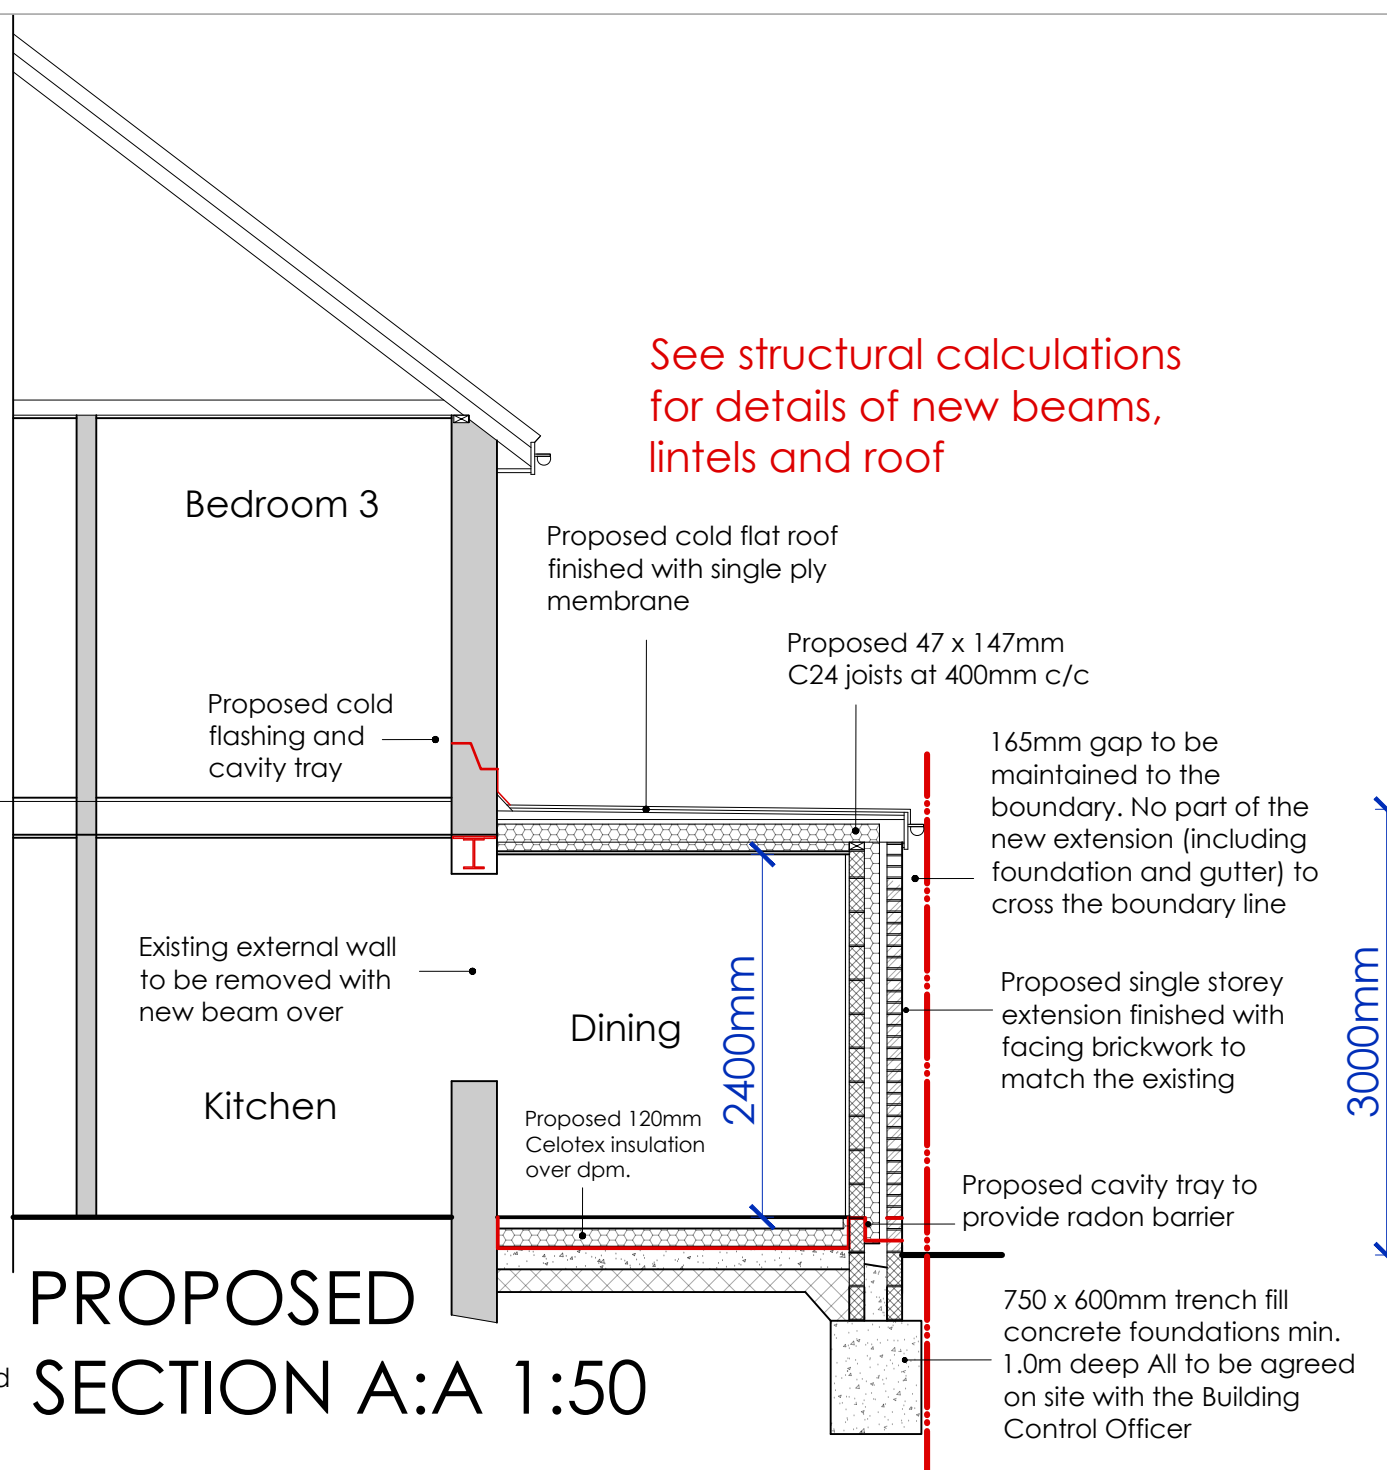
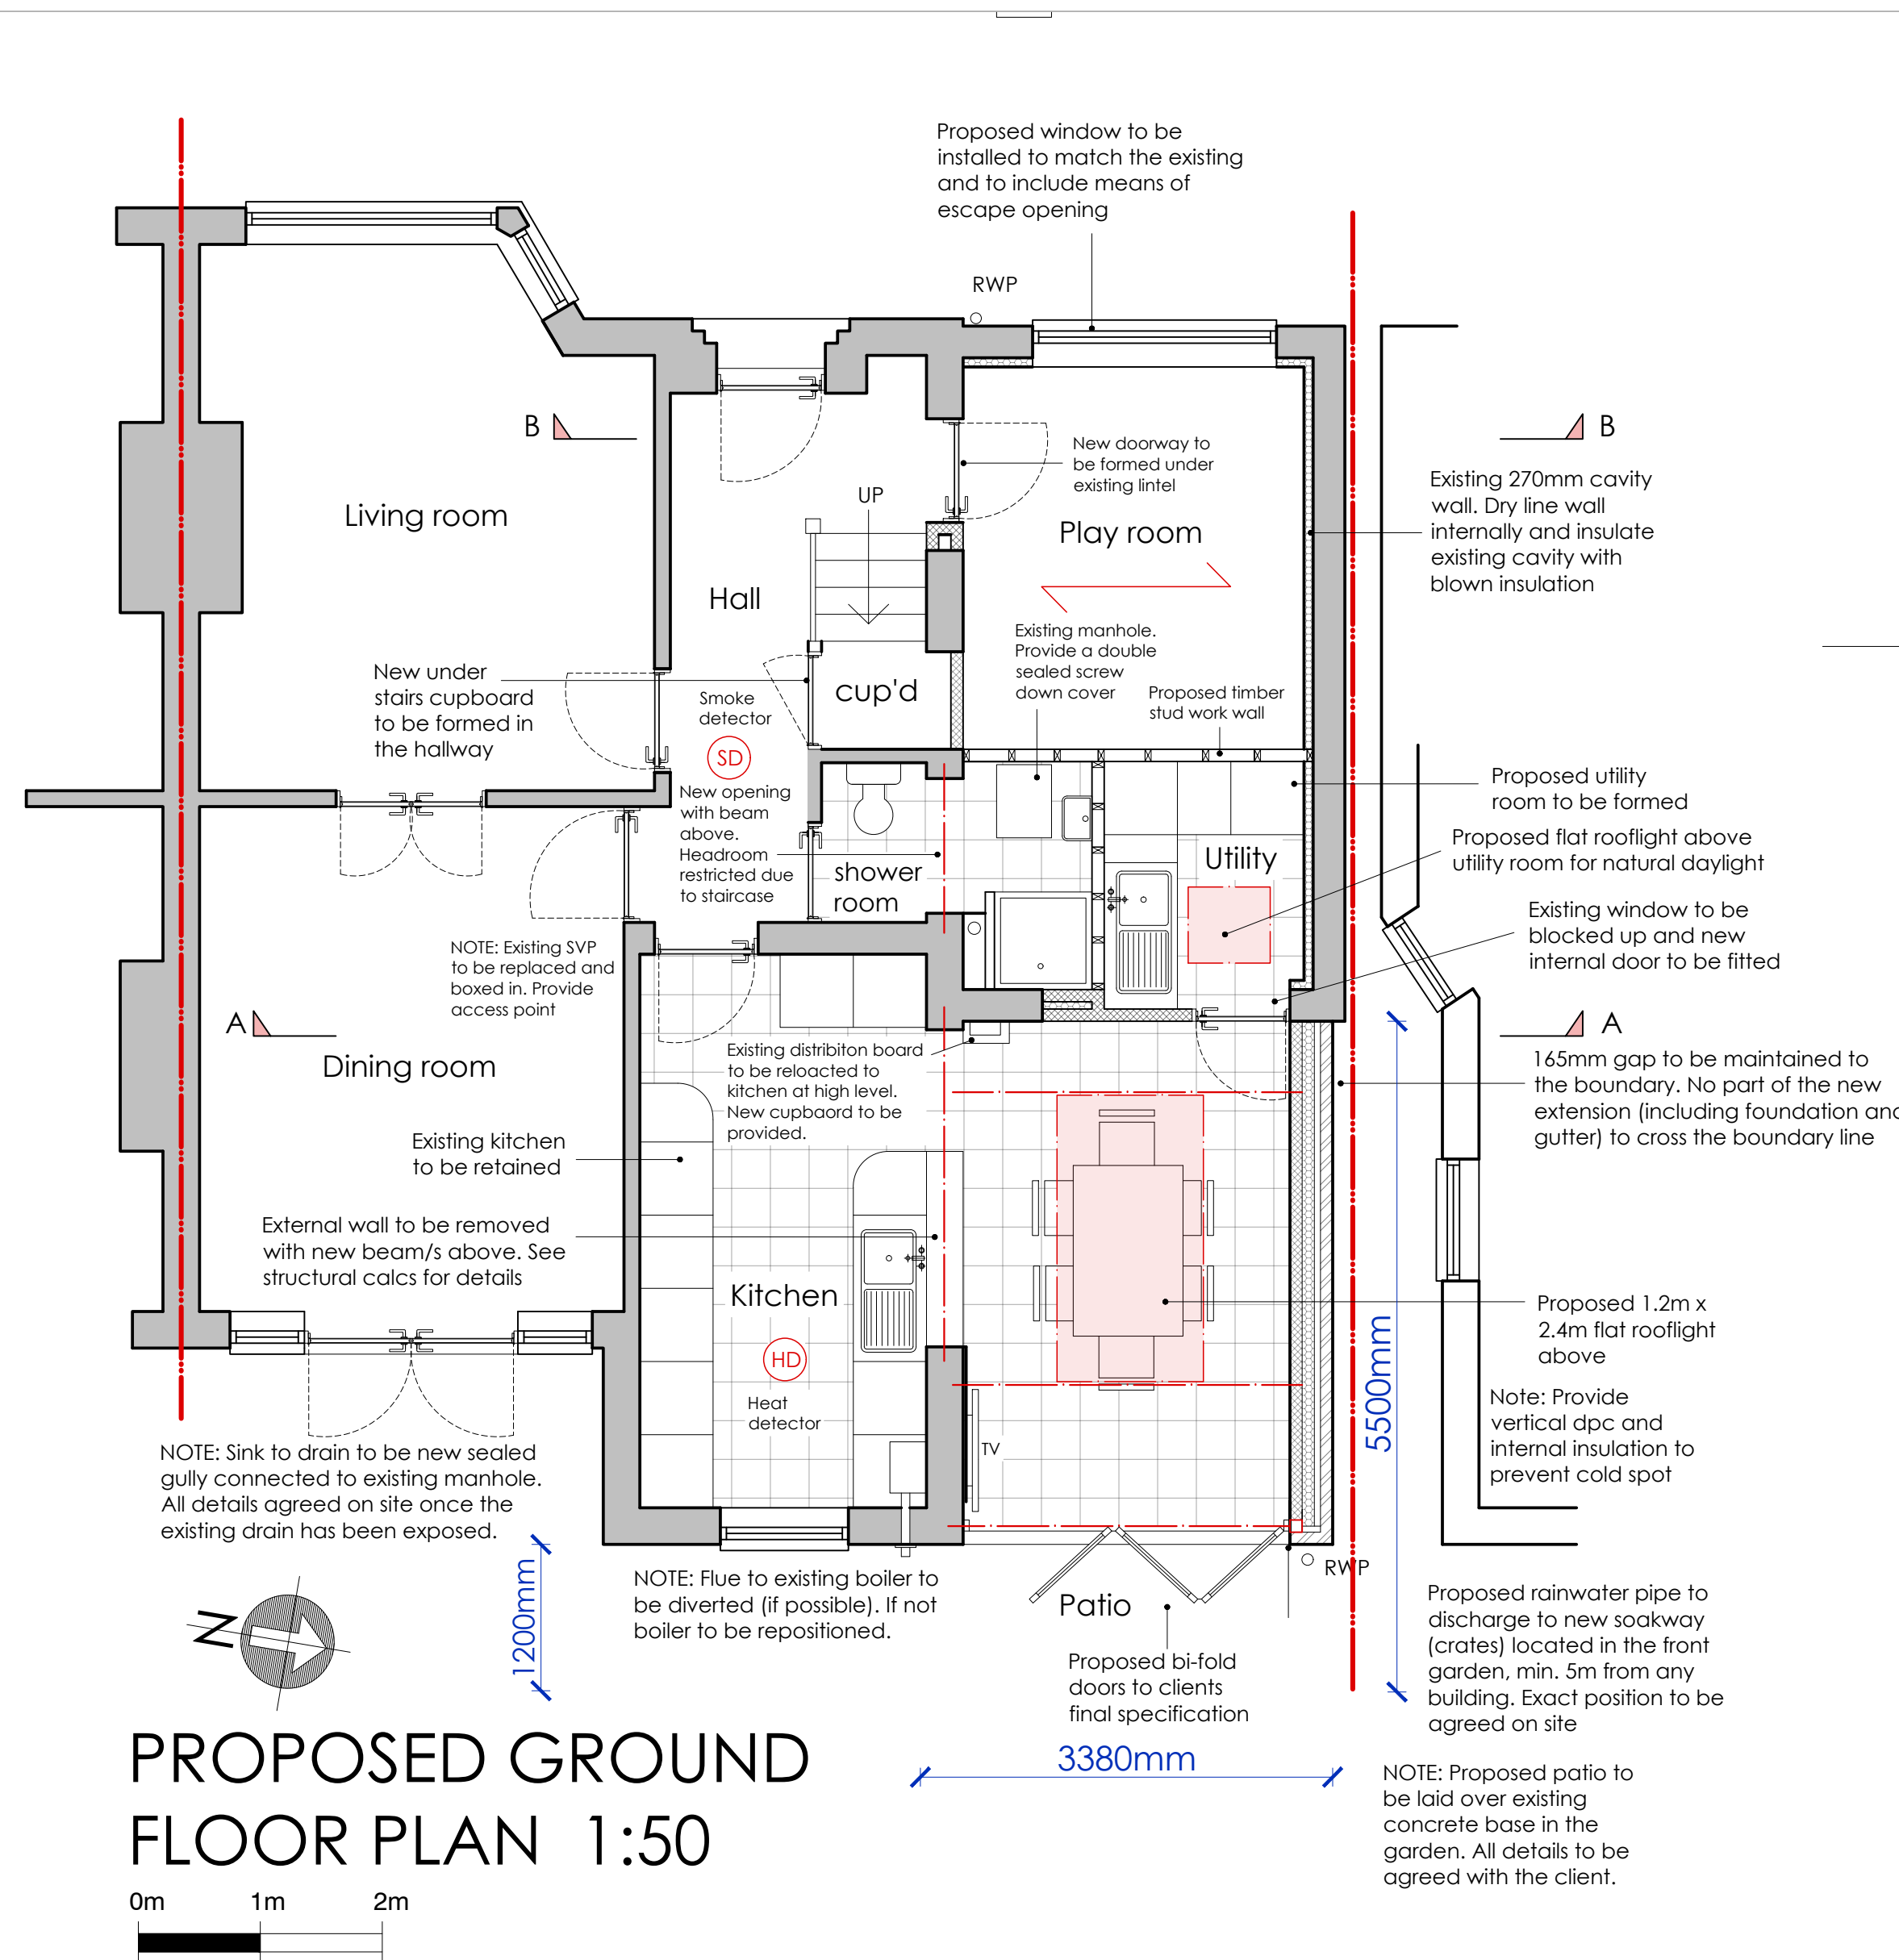
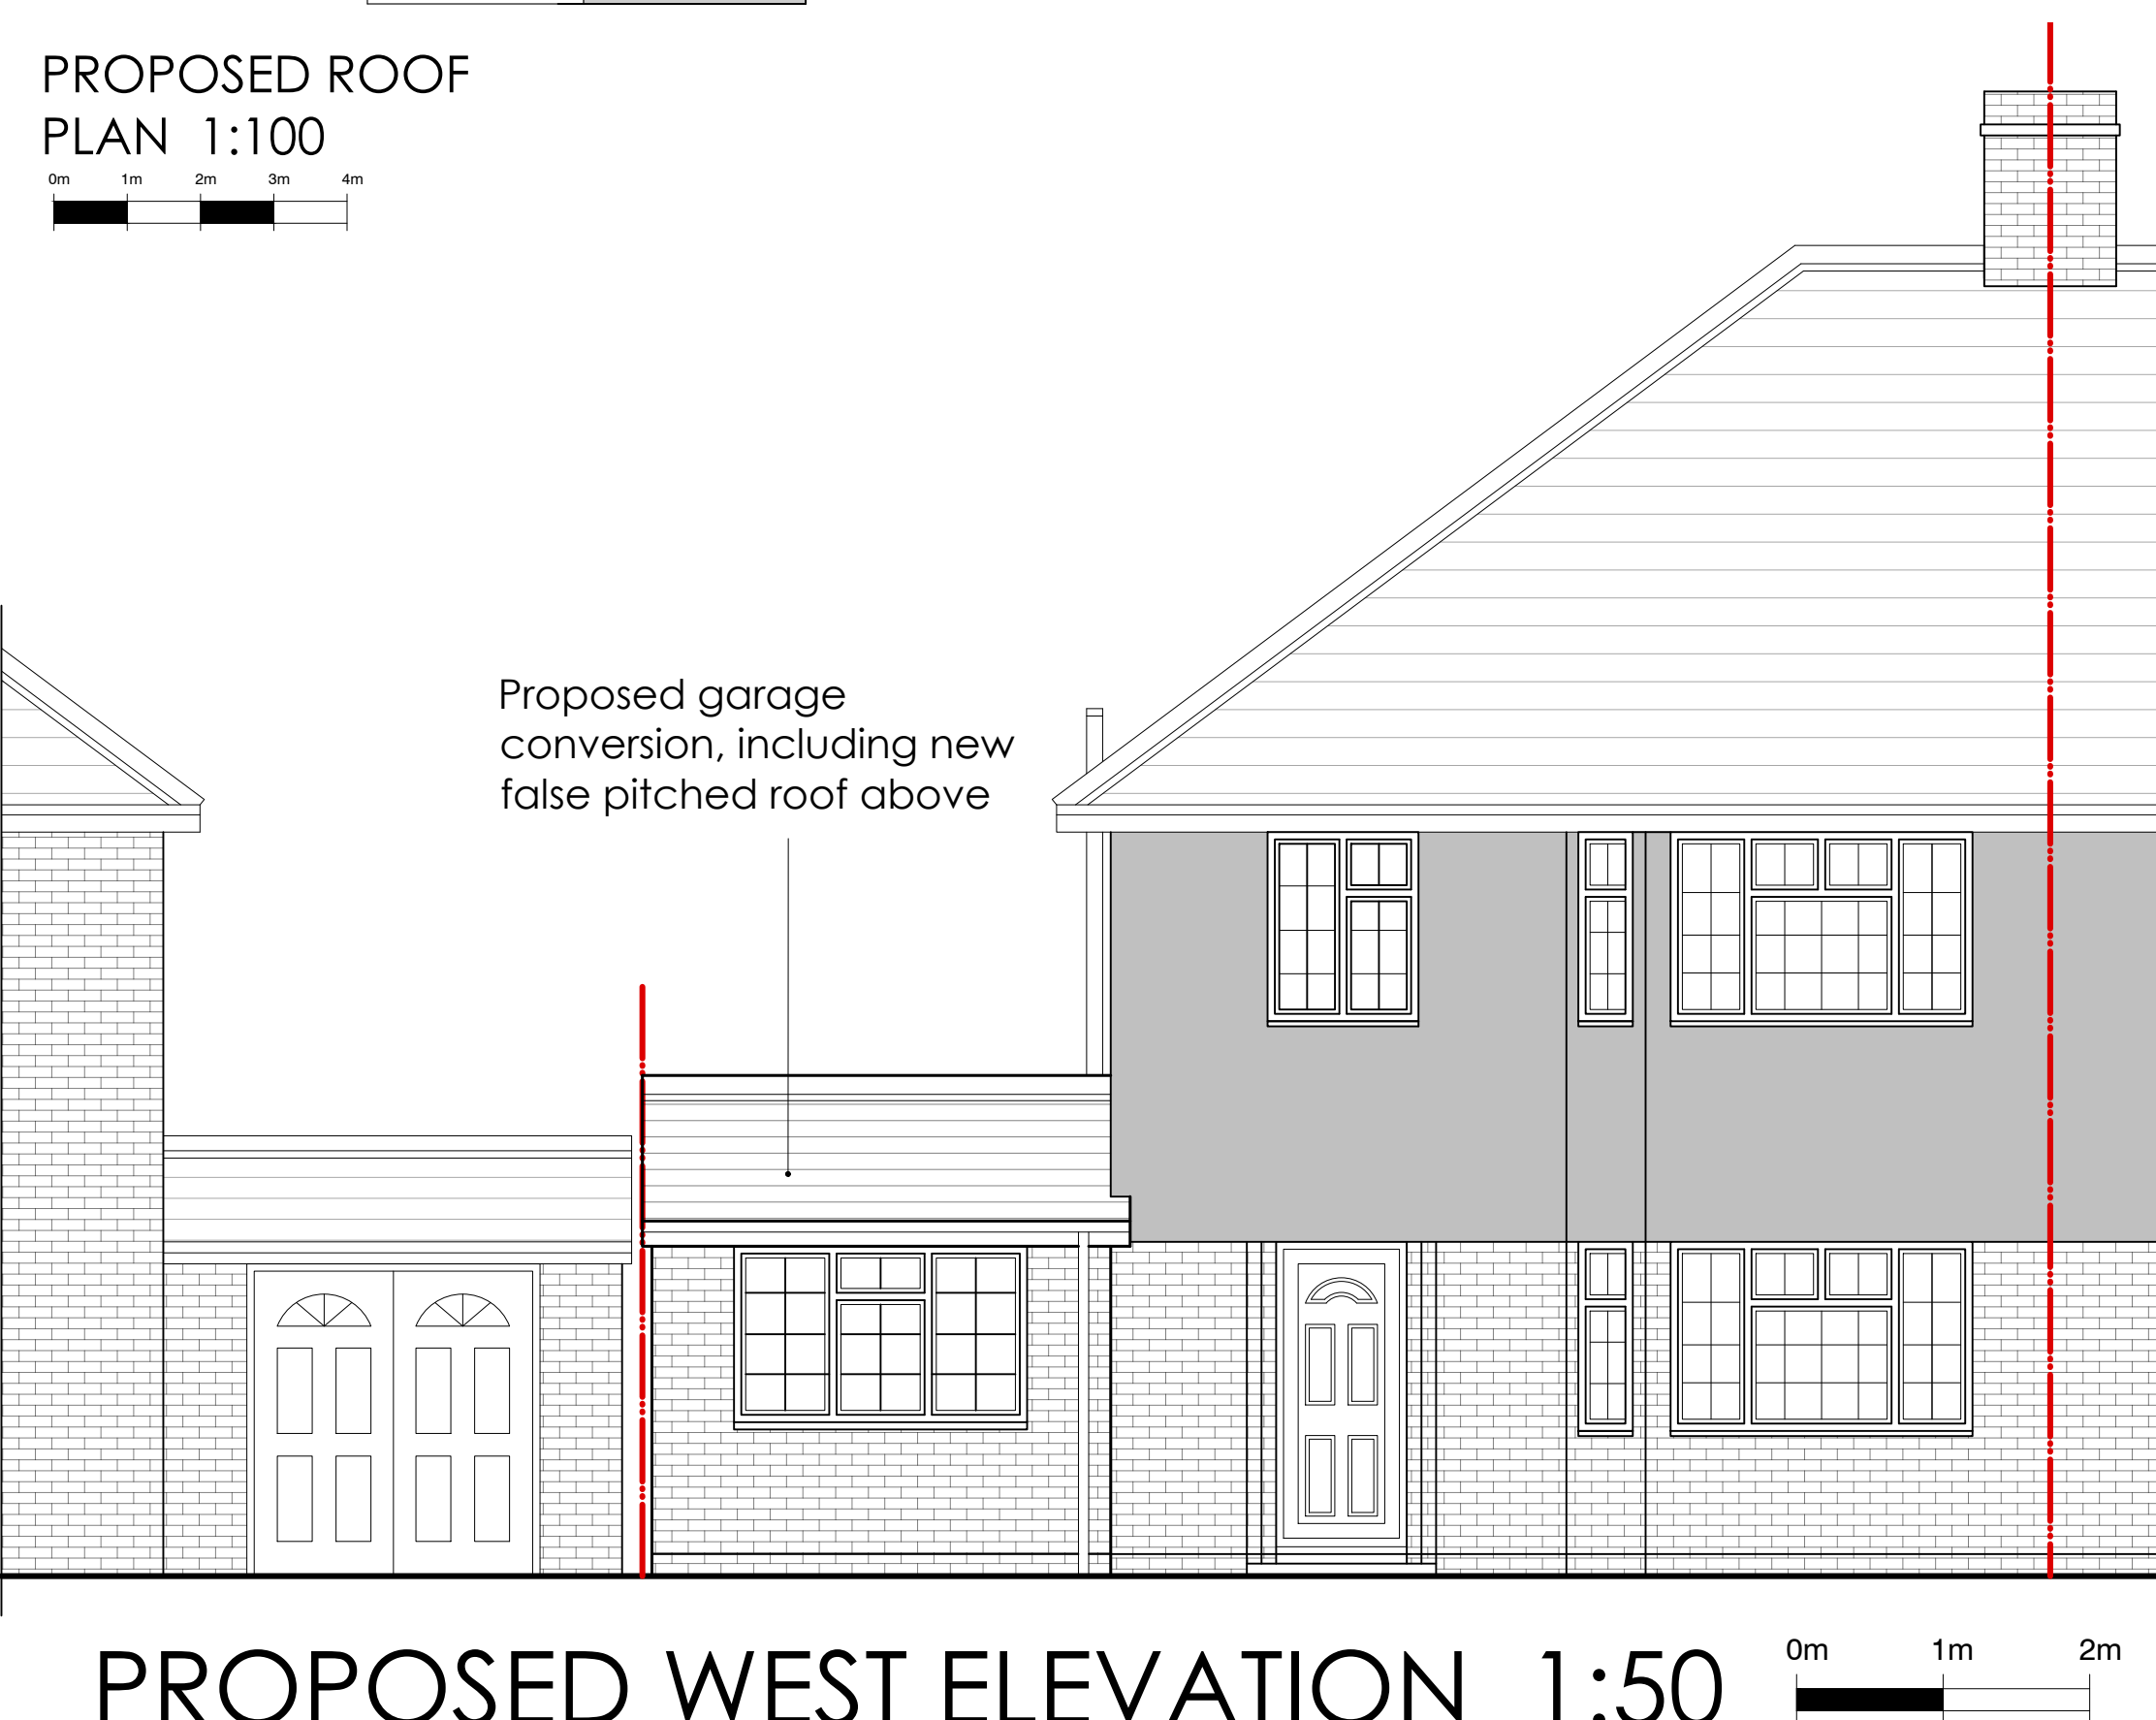
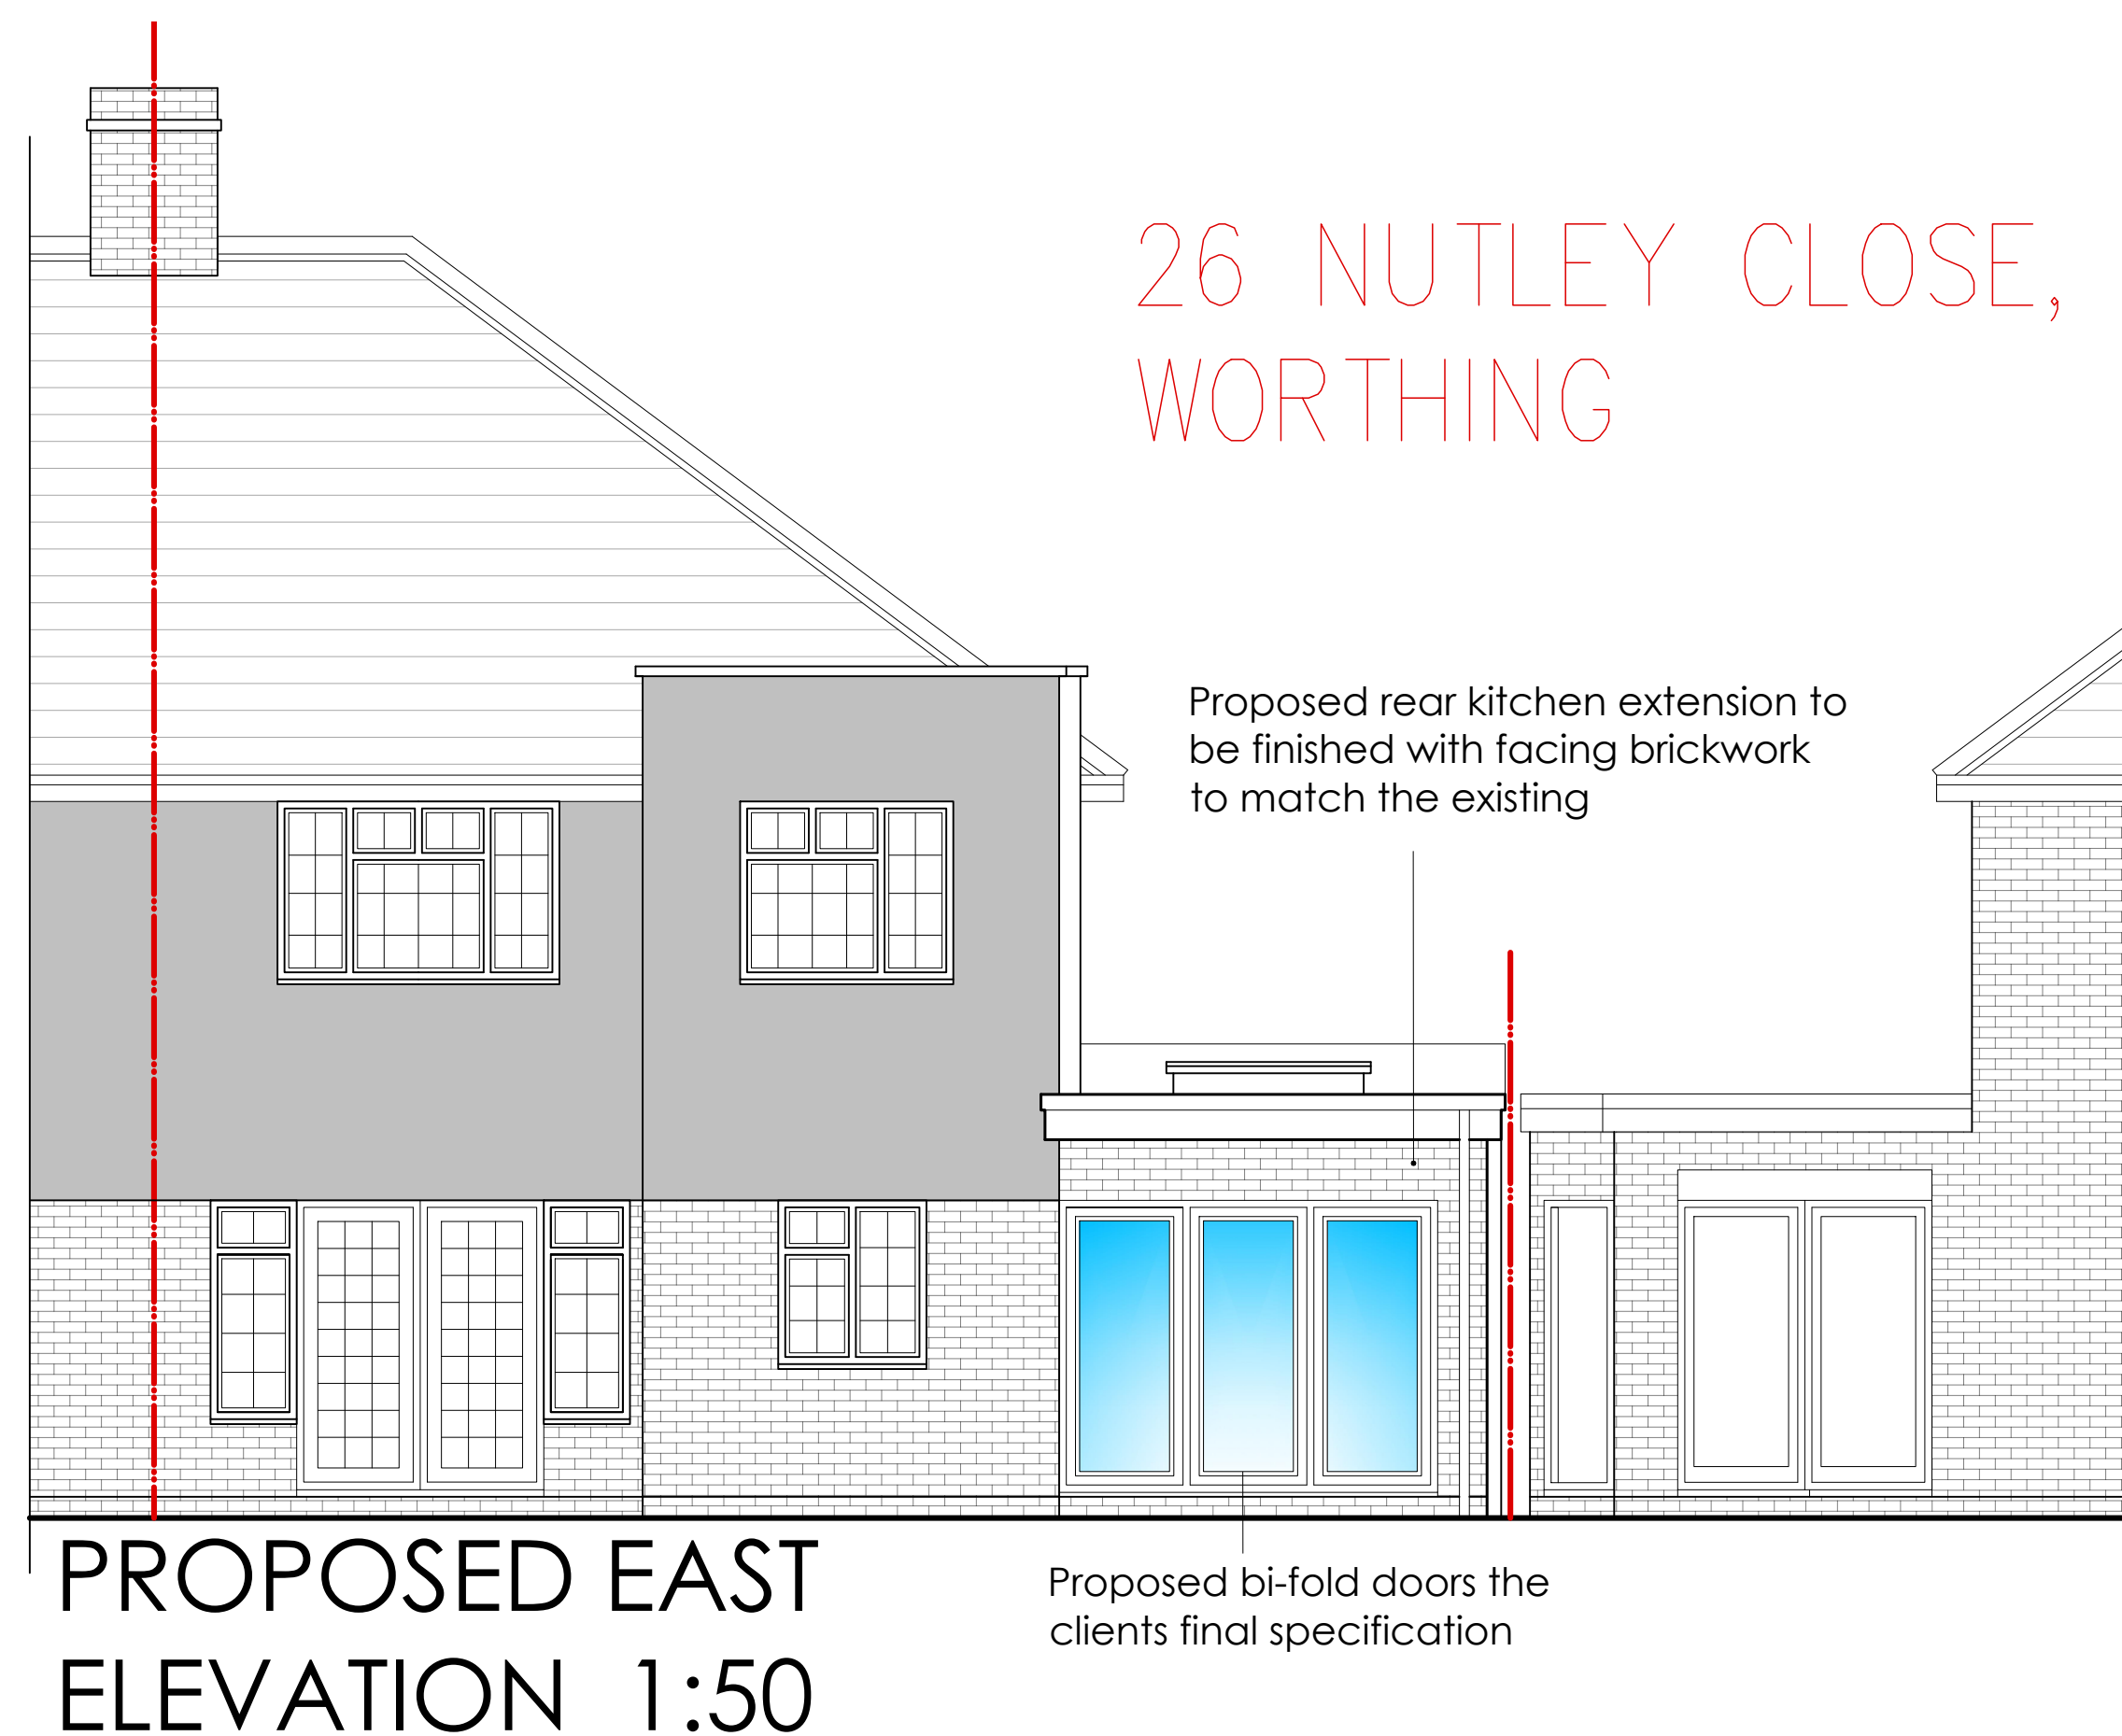


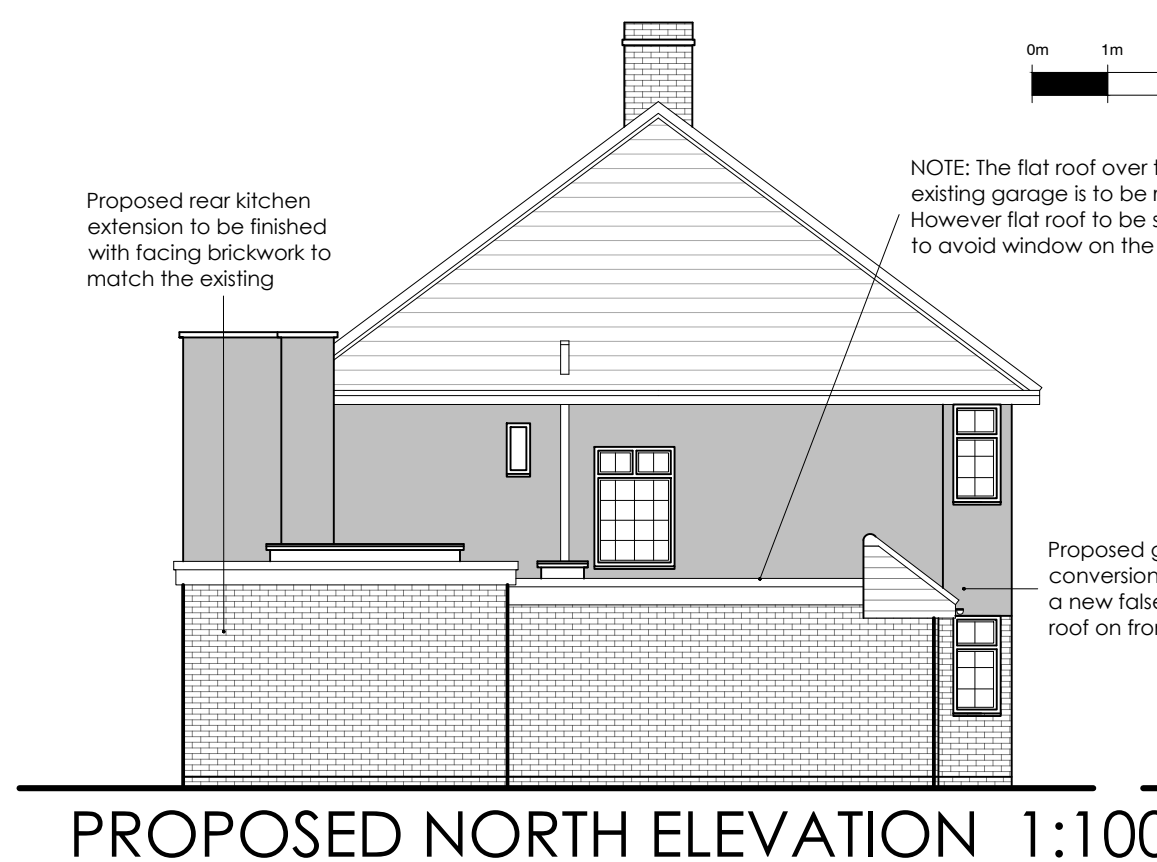

PROPOSED GARAGE CONVERSION & SIDE / REAR EXTENSION

REVISIONS:

A - 25/03/26 - Front bay window removed and rear extension reduced

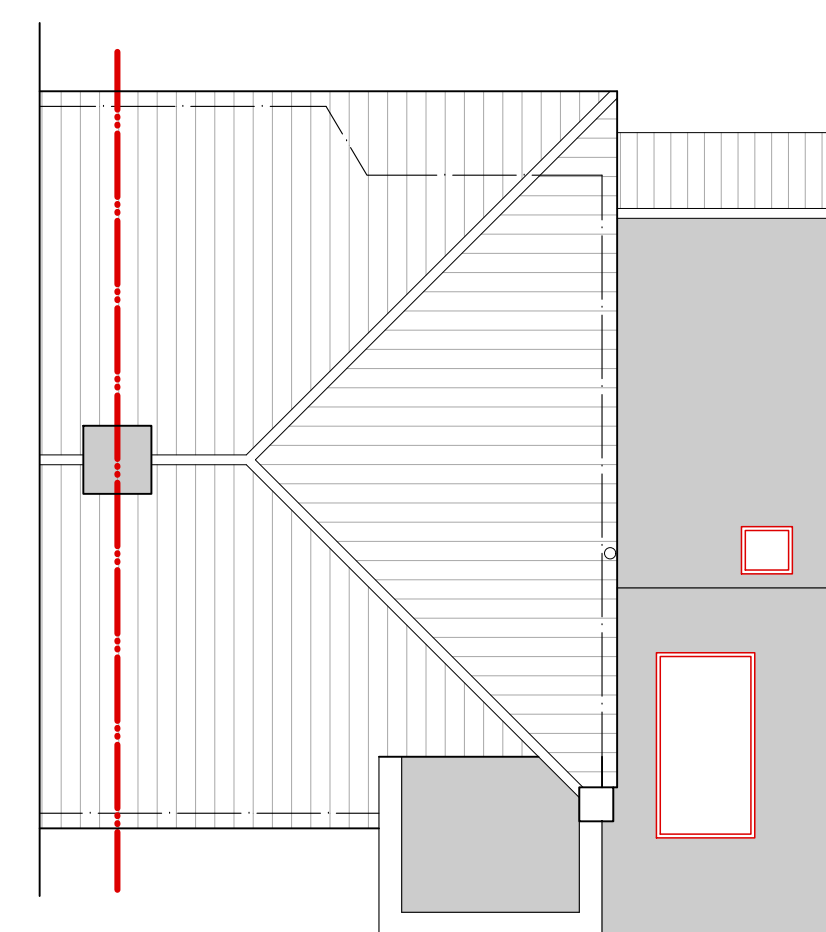

carl moore
— architectural design —

18 Parklands Avenue
Goring-By-Sea
West Sussex BN12 4NH

01903 533276
carl@cm-arch.co.uk

Address of Works: 26 NUTLEY CLOSE
GORING -BY-SEA
BN12 4JZ

Drawing Title: GARAGE CONVERSION & EXTENSION

Paper Size/ Scale: A1

Date: DECEMBER 2025

Drawing Number: WG-319-02A

Revision: A - 25/03/26

General Notes:

- Do not scale from these drawings (unless for planning purposes).
- Drawings to be read in conjunction with the structural calculations and the building notes provided.
- The client/ contractor is advised to read the separate notes and the details provided in the structural calculations regarding the CDM regulations.
- The property owner is reminded to serve a Party Wall Notice on any adjoining owner should they need to do so under the requirements of the Party Wall Act 1996.
- No work should be undertaken until all consents (Planning and Building Control) have been received and approved in writing. Any work undertaken without consent is done so at the clients risk.
- All dimensions to be checked on site prior to ordering any materials, kitchens or bathrooms.
- All existing foundations and lintels taking any additional loads are to be exposed and agreed with the Building Control Officer.