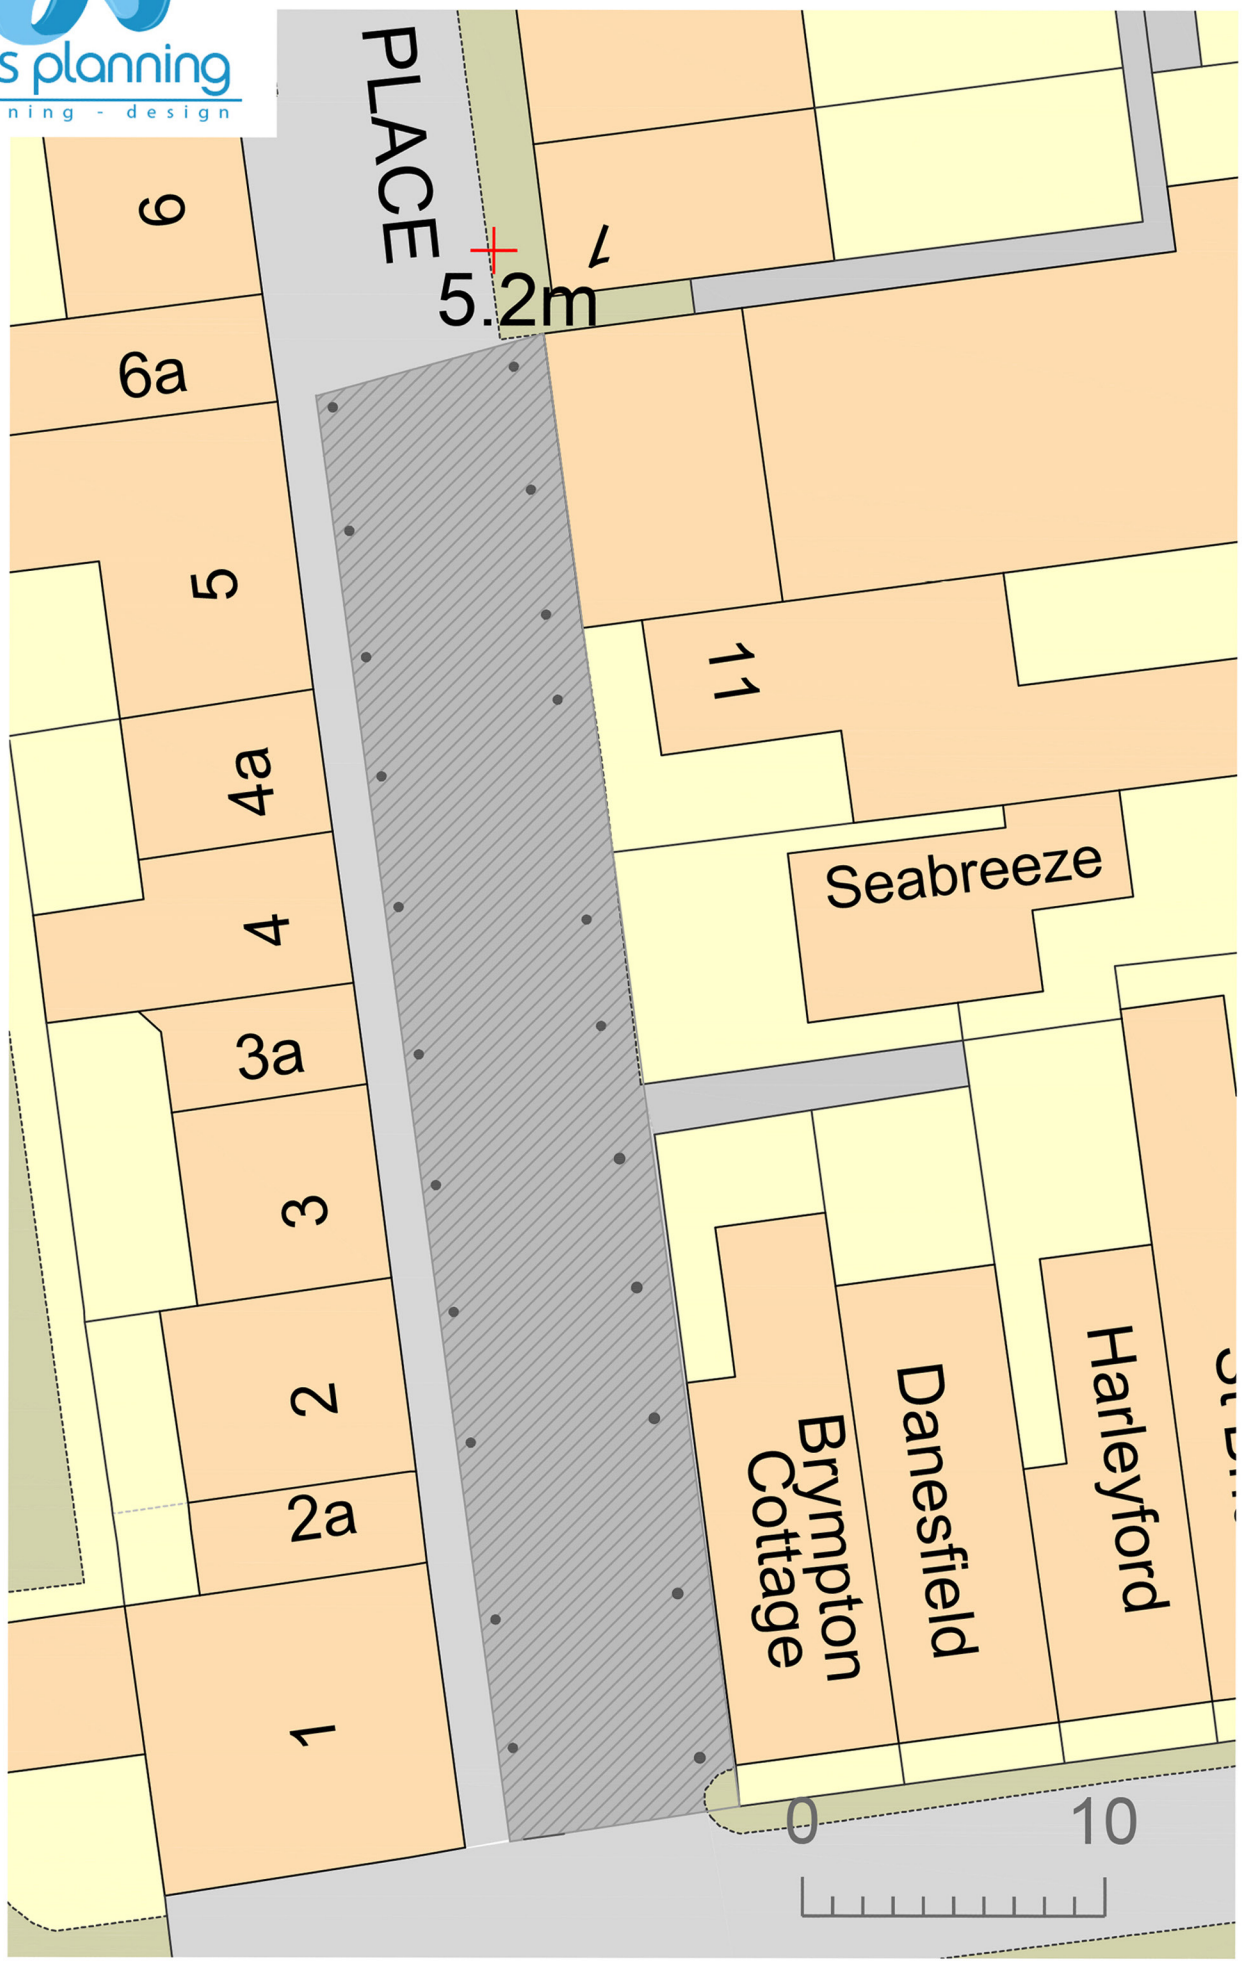


proposed resurfacing - 1-5 Heene Place, Worthing - proposed site plan - drawing no. 01/2025/4
scale 1:250 @a4