


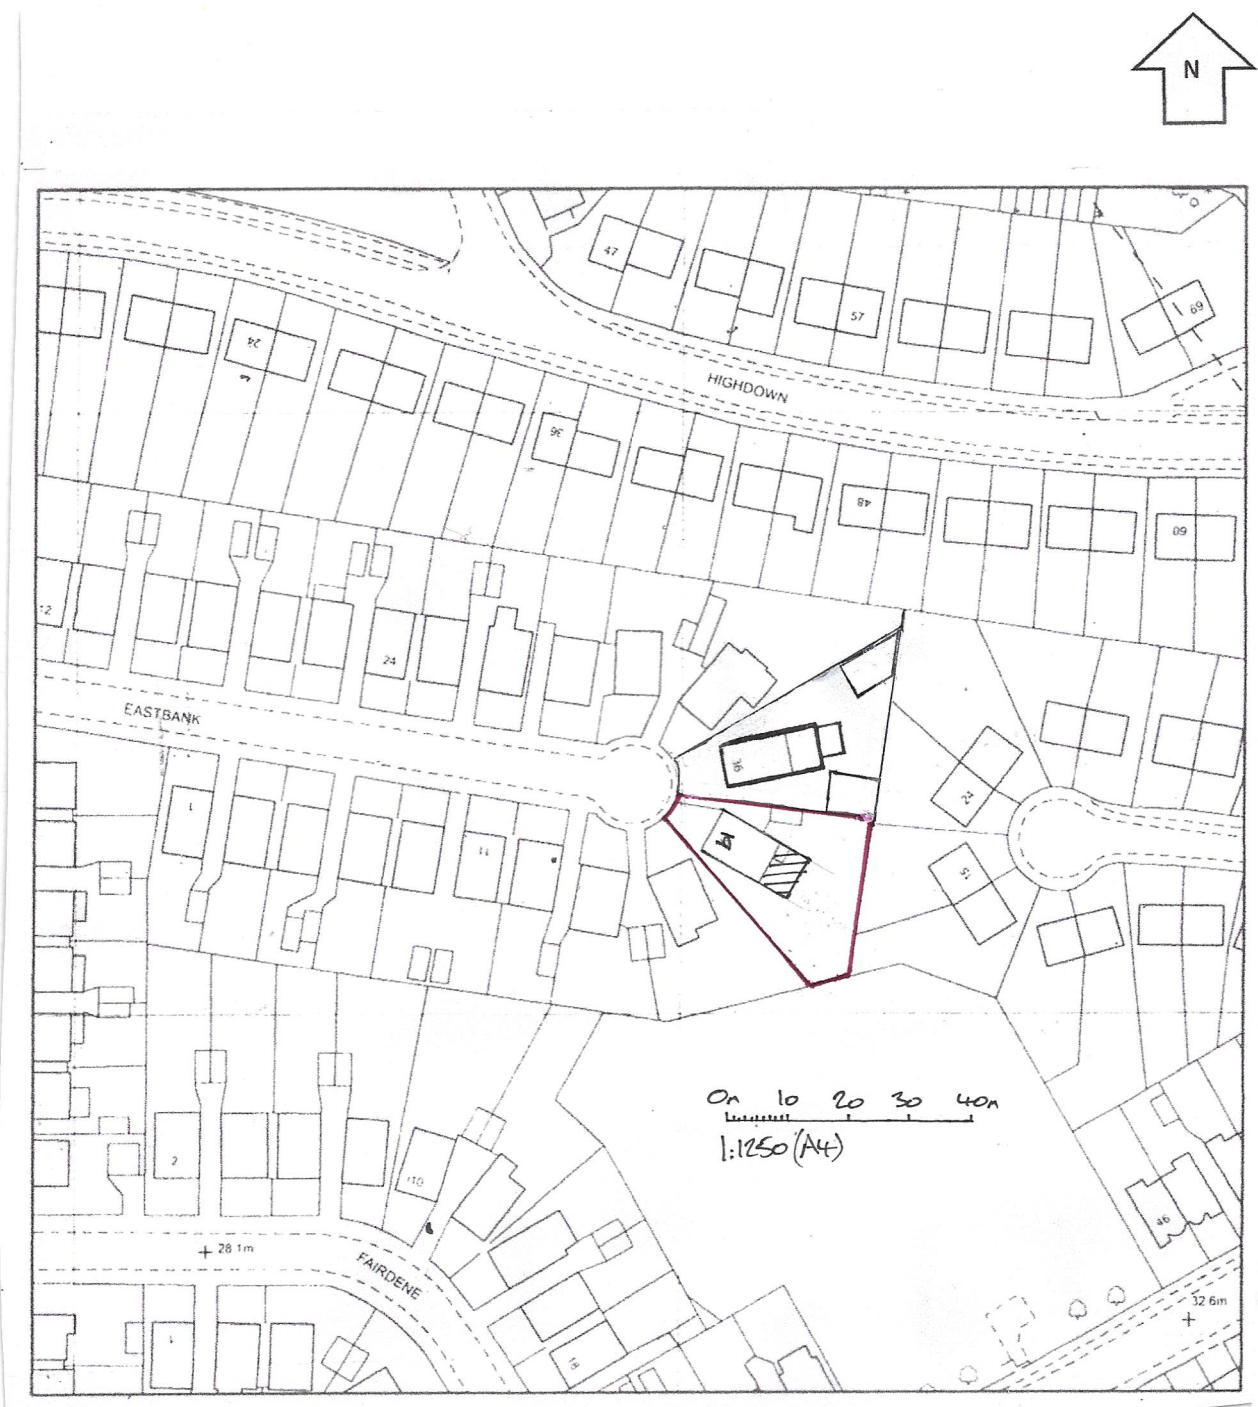

LOCATION PLAN (1:1250)

9 EASTBANK, SOUTHWICK

LOCATION PLAN 1:1250 9/11/05