


5.0m Extension

Existing Building

Proposed Ground Floor Plan (1:50)

0m 1m 2m 1:50 (A3)

1:50

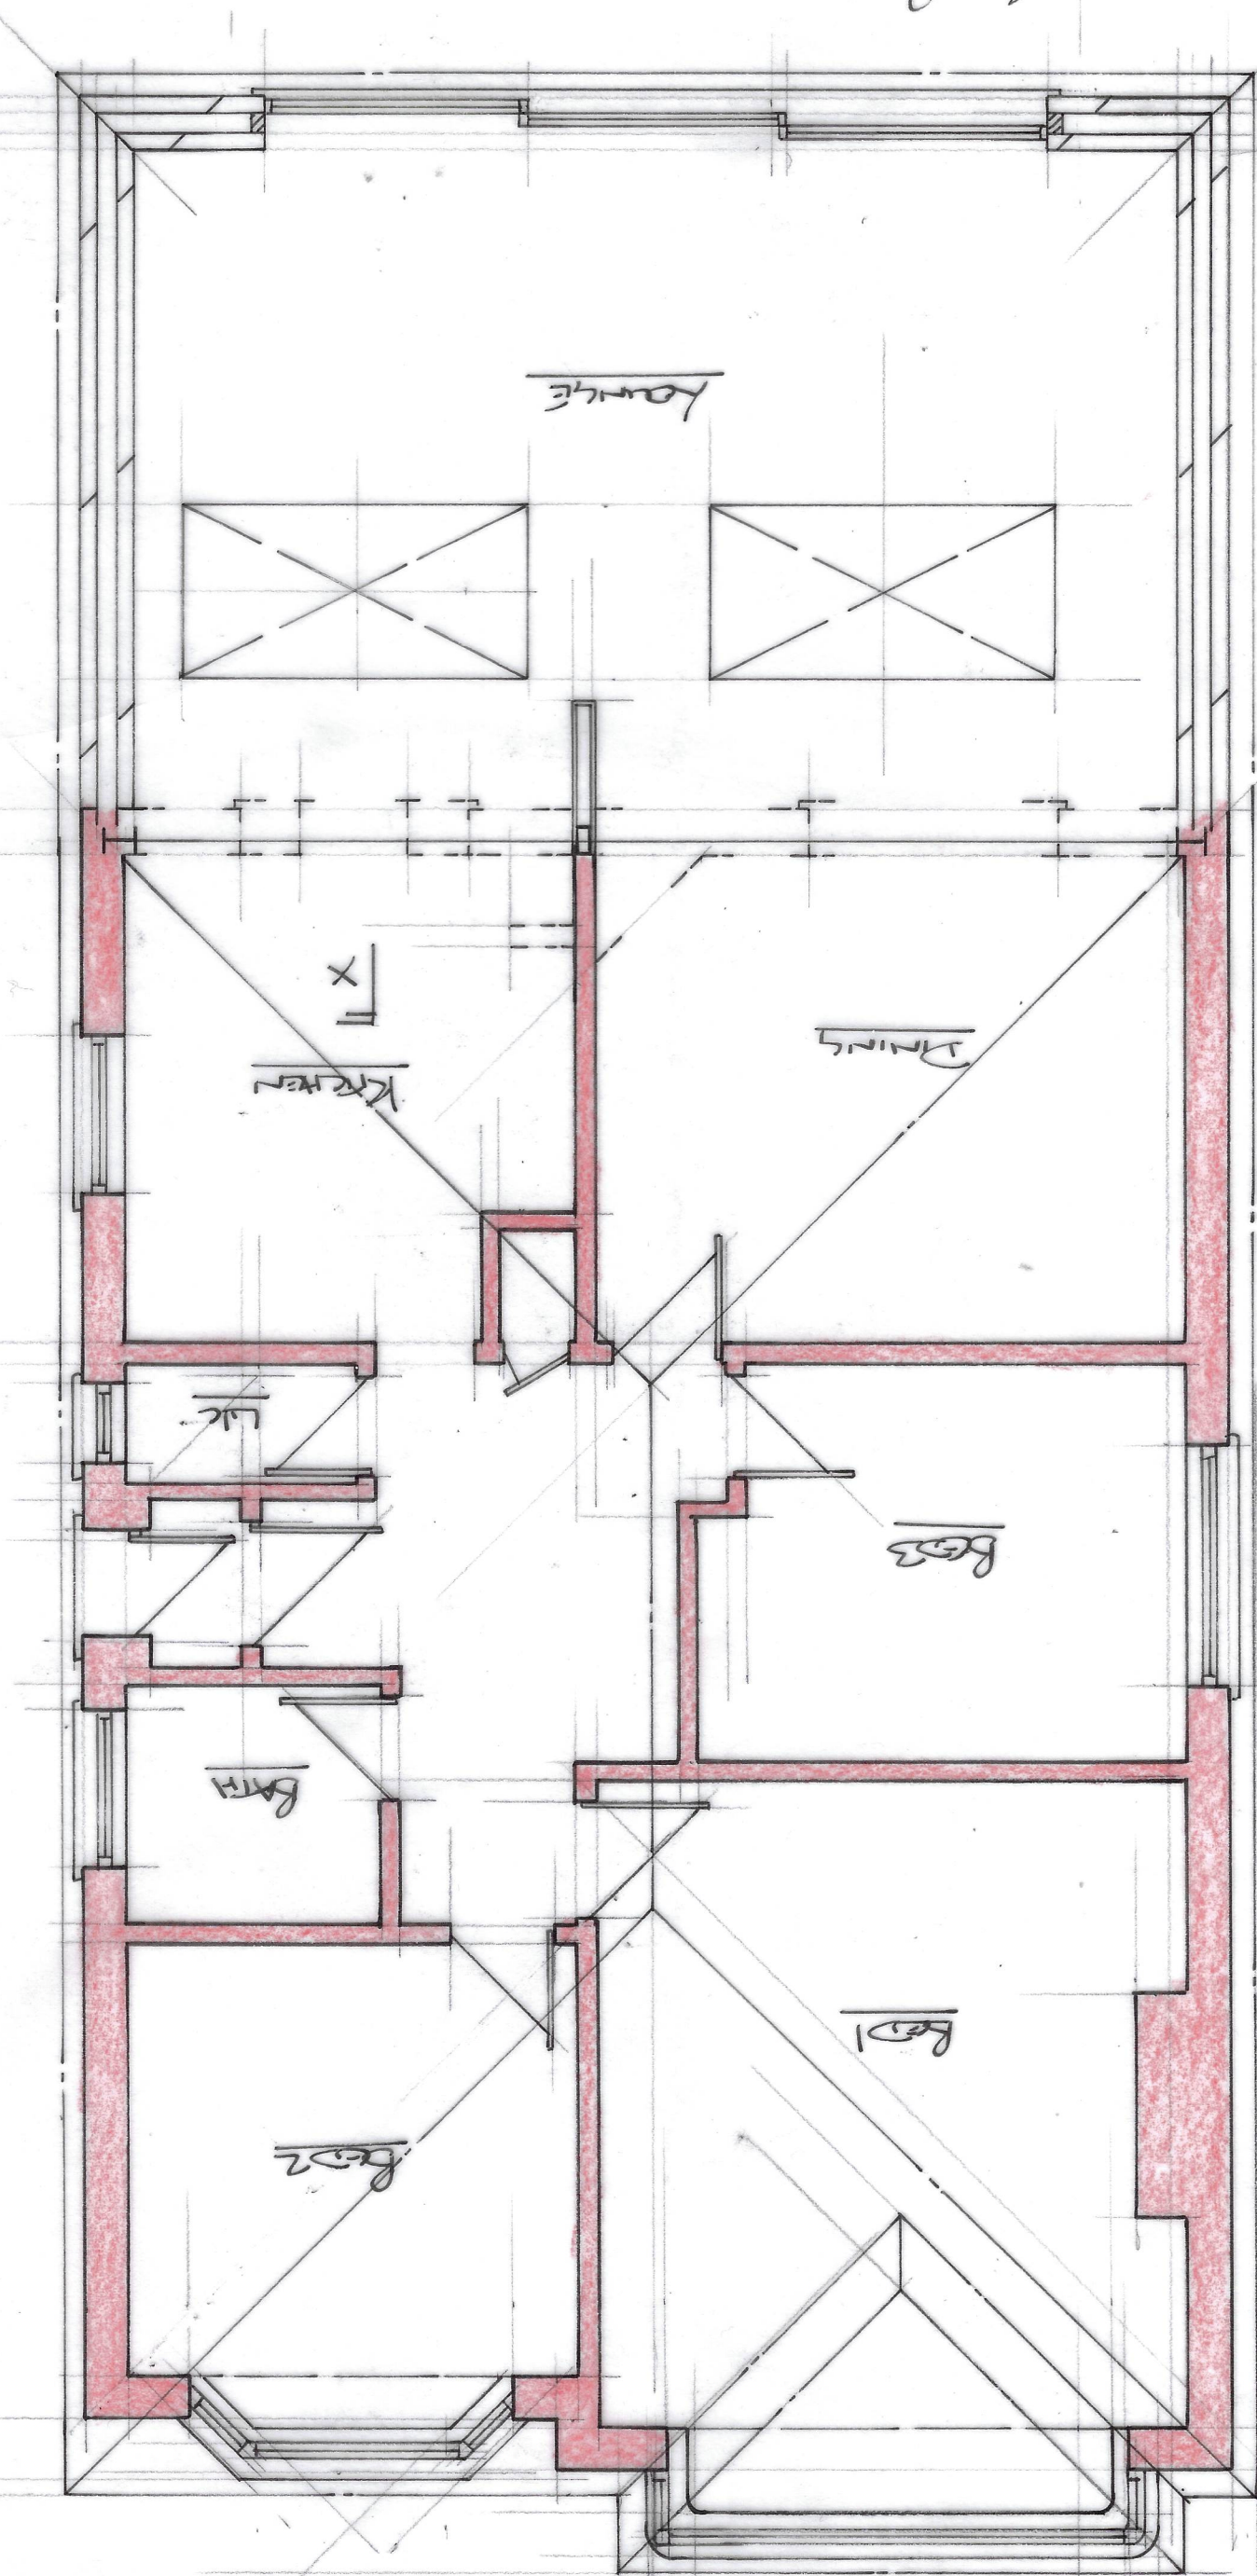

19 GSK/AN/1, Southwick

Proposed Ground Floor Plan 1:50 19/08/01