
NOTE:
All advertisements and signage illustrative only, subject to separate planning application for advertisement consent.



PROPOSED SOUTH ELEVATION (FRONT) - SCALE 1:100 @ A1

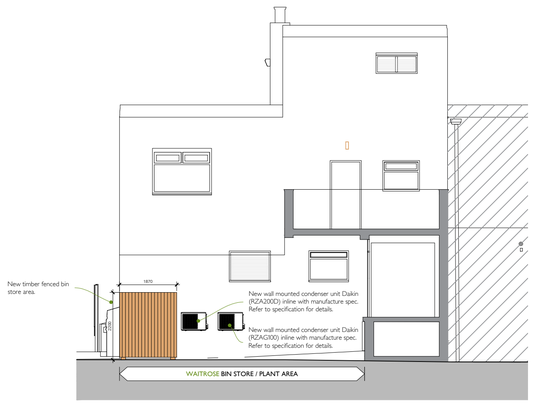


PROPOSED WEST ELEVATION - SCALE 1:100 @ A1




PROPOSED SITE BLOCK PLAN - SCALE 1:500 @ A1



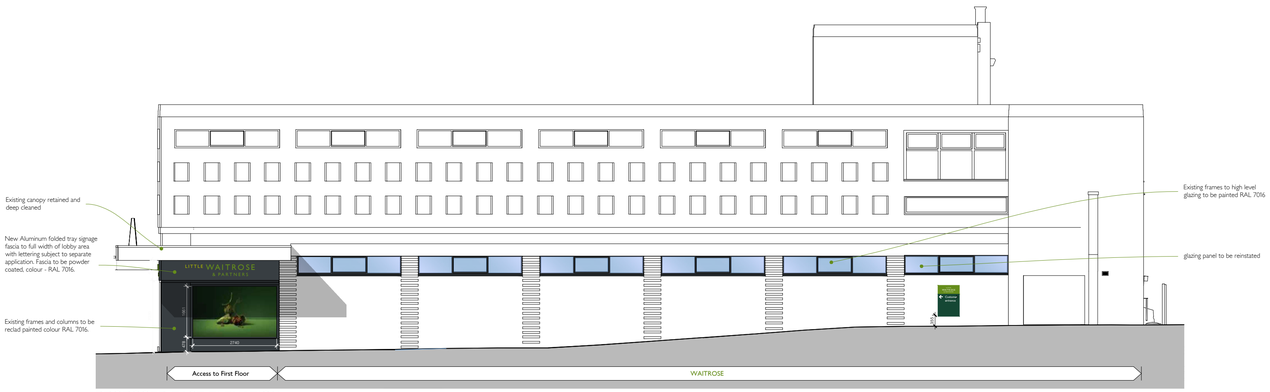


PROPOSED EAST ELEVATION - SCALE 1:100 @ A1

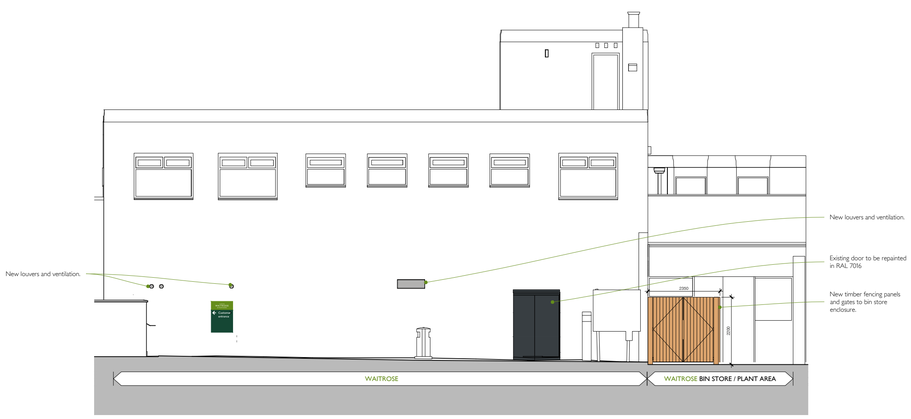

PROPOSED NORTH ELEVATION - SCALE 1:100 @ A1



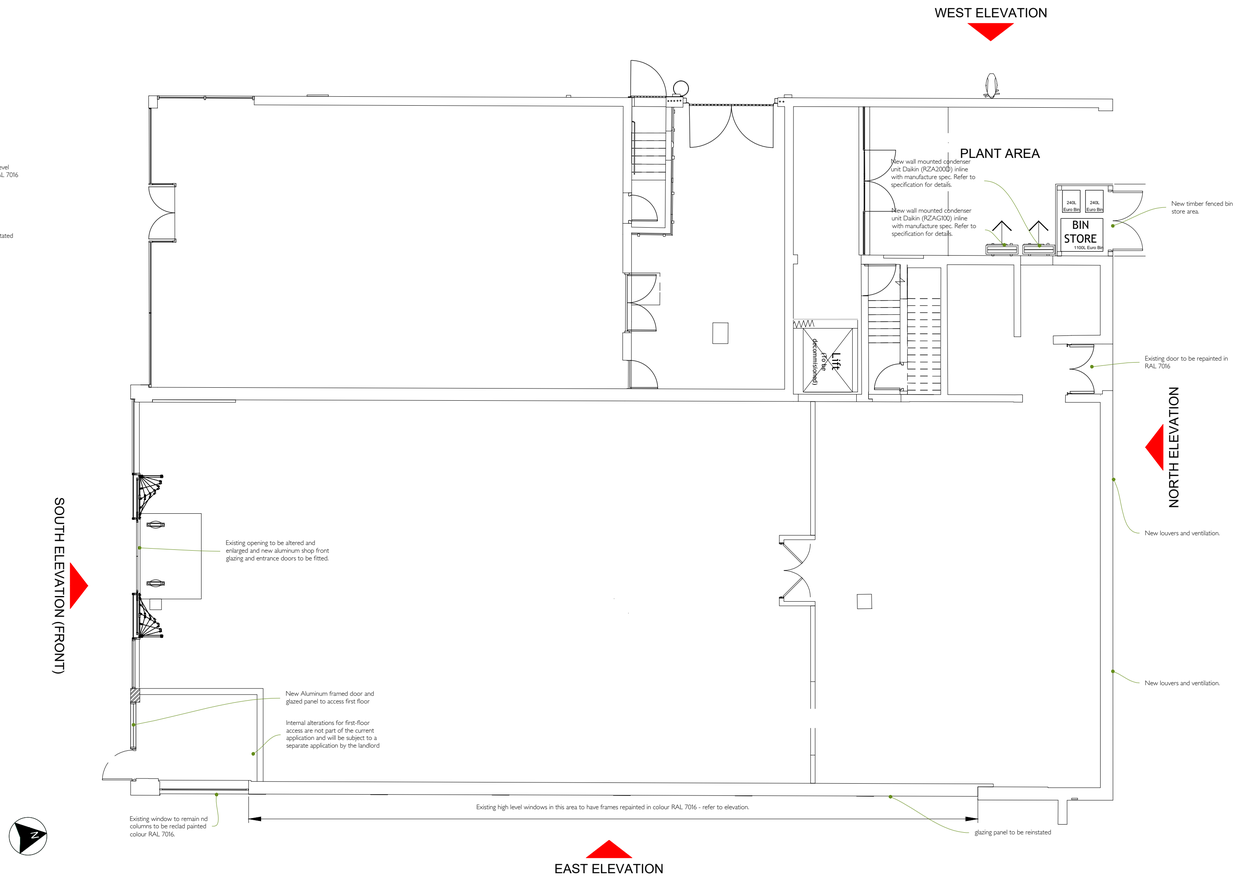

PROPOSED GROUND FLOOR PLAN - SCALE 1:100 @ A1

archer architects

NOTES:

Revision:
A 03.03.2025 Application site boundary line updated
B 16.04.2025 Shop front height and fascia depth amended.

By | App
SR | AA

Revision continued:

By | App
NOTES:

ArcherArchitects CHQgroup | 44 Whitehorse Street | Baldock | Hertfordshire | SG7 6QQ t: 01462 895 110
e:info@archerarchitects.co.uk
w:www.archerarchitects.co.uk

Important note: This drawing is issued on the condition that it is not reproduced, disclosed or copied to any unauthorised person without written consent. Copyright ArcherArchitects.
All dimensions to be verified on site.

Client
WAITROSE & PARTNERS

Project
18 SOUTHWICK SQUARE,
SOUTHWICK, BN42 4FJ

Drawing title
PROPOSED SITE BLOCK PLAN,
FLOOR PLAN AND ELEVATIONS

PLANNING

Scale	Drawn	Checked
1:100, 500 @A1	SR	AE
Date	Issuing Discipline	
27/02/2025	architecture	
Drawing number		Revision
17006 PL-A-03		B