

South Front Elevation

1 : 50



West Side Elevation


1 : 50

Notes:

1. THE COPYRIGHT OF THIS DRAWING IS VESTED IN ARCHEVOLVE AND IT MAY NOT BE REPRODUCED IN WHOLE OR PART OR USED FOR THE MANUFACTURE OF ANY ARTICLE WITHOUT THE EXPRESS PERMISSION OF THE COPYRIGHT HOLDERS.

2. WORK TO FIGURED DIMENSIONS ONLY.

3. THIS DRAWING IS TO BE READ IN CONJUNCTION WITH ALL RELEVANT ARCHITECT'S, SERVICE ENGINEER'S AND ARCHEVOLVE AND SPECIFICATIONS.

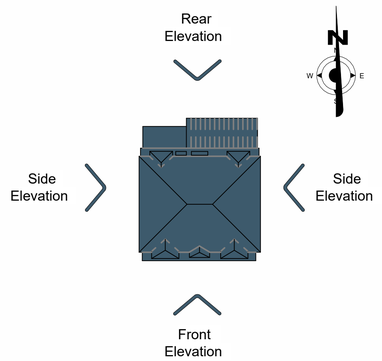

Revision Number	Revision Description	Issued by	Revision Date

DATE:	STATUS:	SHEET SIZE:
02/01/24	PLANNING ISSUE	A1


SCALE:	DRAWN:	CHECKED:
1 : 50	AP	

CLIENT:

Thomas Twine

12 Offington Gardens
Worthing
BN14 9AT

SITE ADDRESS:

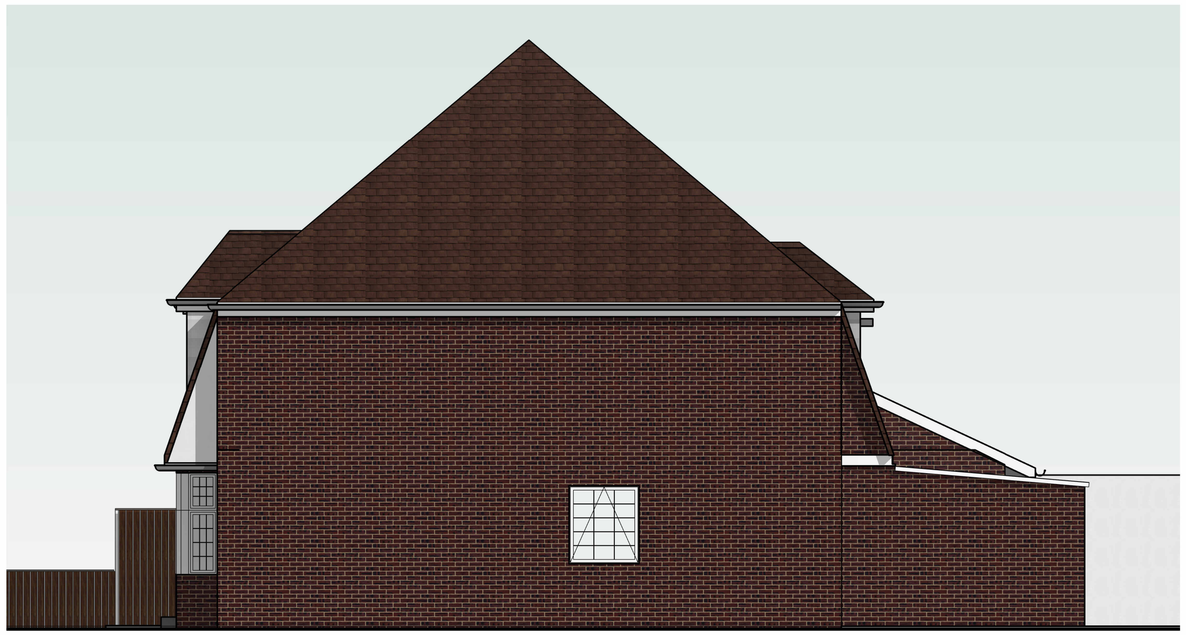

East Side Elevation

1 : 50



North Rear Elevation

1 : 50

0m 1m 2m 3m 4m 5m

VISUAL SCALE 1:50 @ A1

REVISION:

DRAWING NO: ARC/062/24/02

DRAWING: Rear Extension & Dormer Alterations

TITLE: Elevations

PROJECT NO: OFFCARDS

ARCHEVOLVE
// design @archevolve.co.uk
// www. archevolve.co.uk
// 07830 325566
CIAT CHARTERED PRACTICE