
BLOCK PLAN 84 SLONK HILL ROAD BN43 6HY

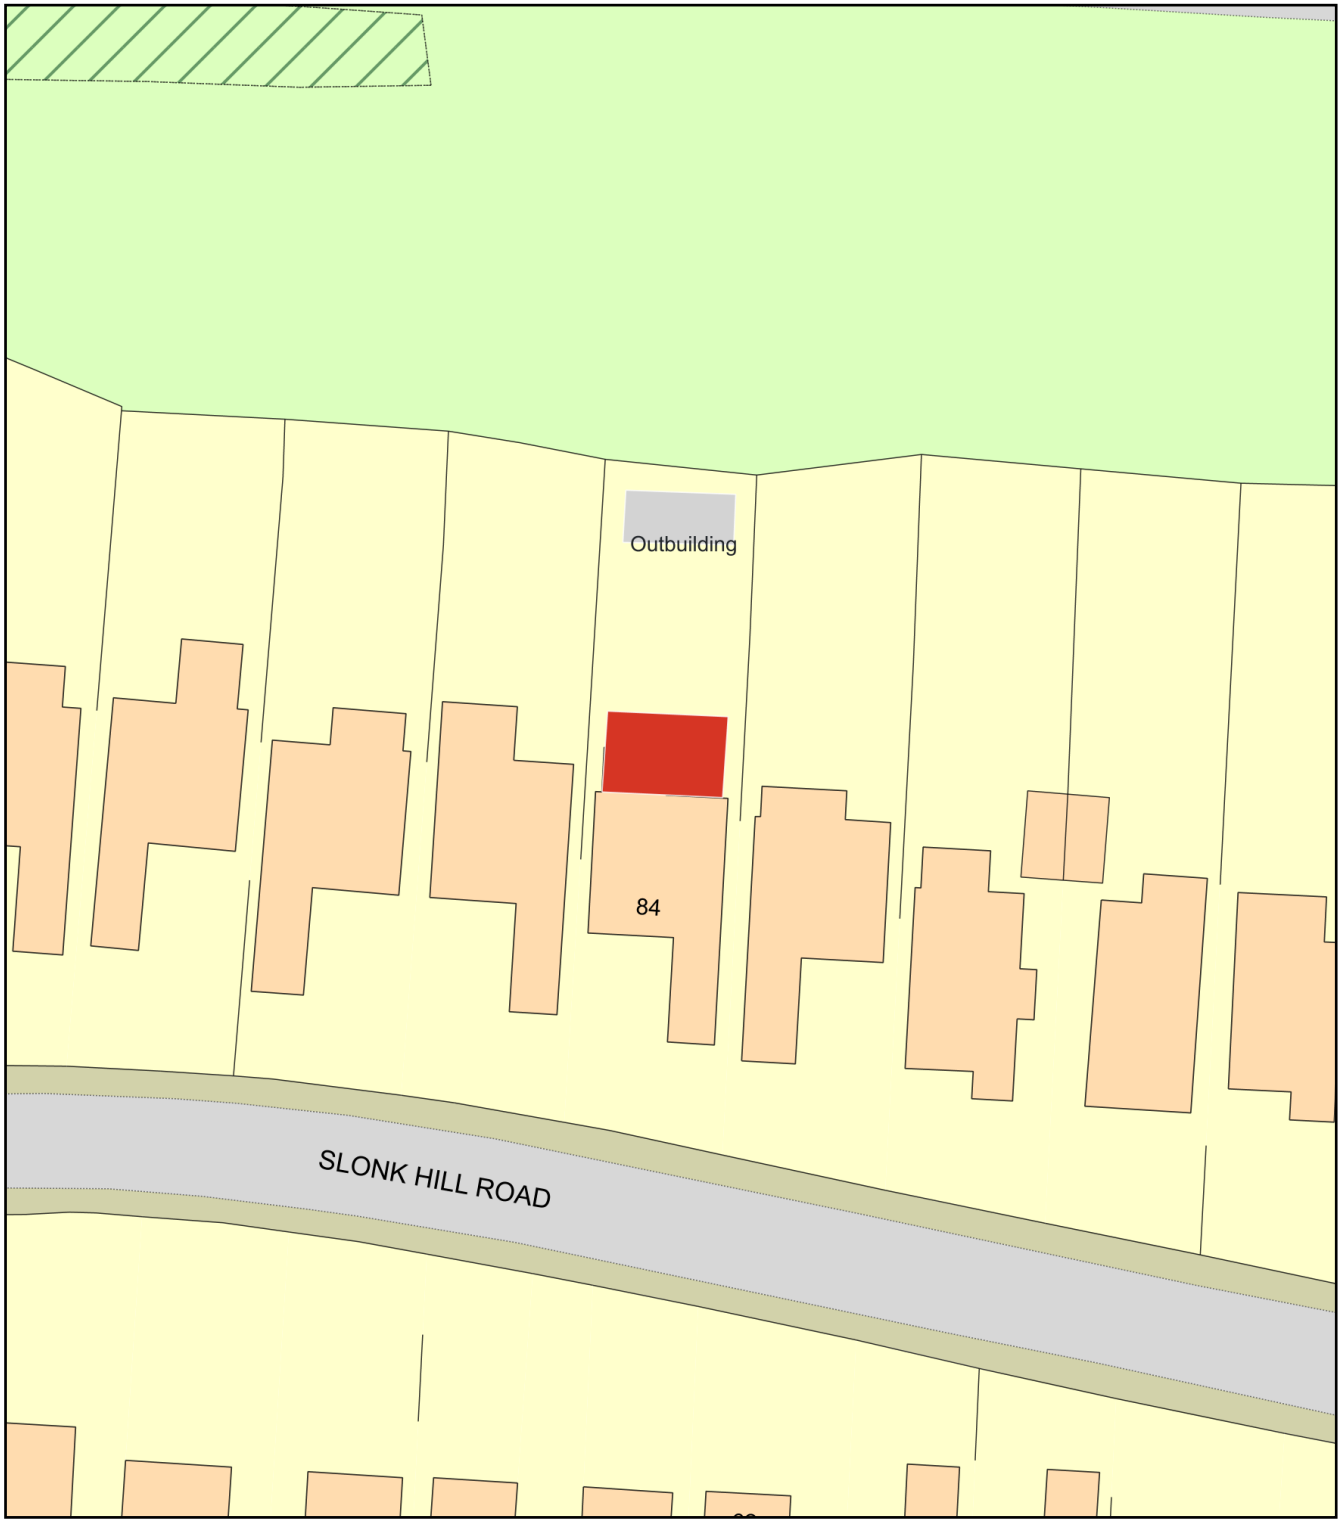

0 20
Metres

N

ReQuestaPlan

Plan Produced for: VICTORIA BISHOP

Date Produced: 09 Apr 2025

Plan Reference Number: TQRQM25099172318259

Scale: 1:500 @ A4

© Crown copyright and database rights 2025 OS 100042766