

WEST ELEVATION

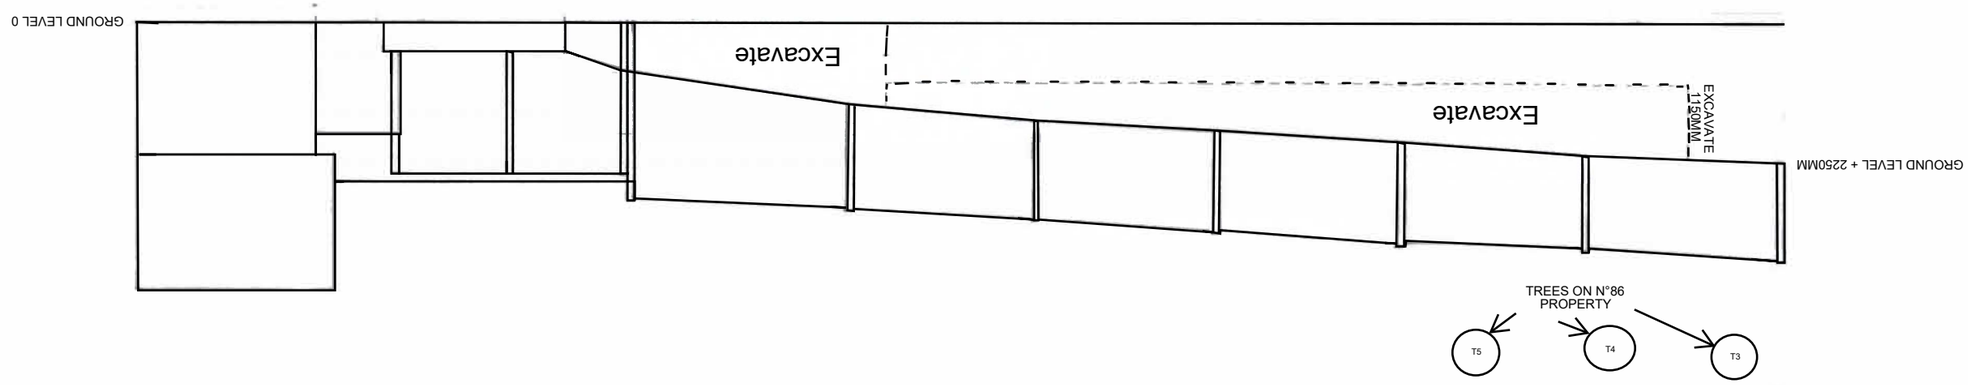

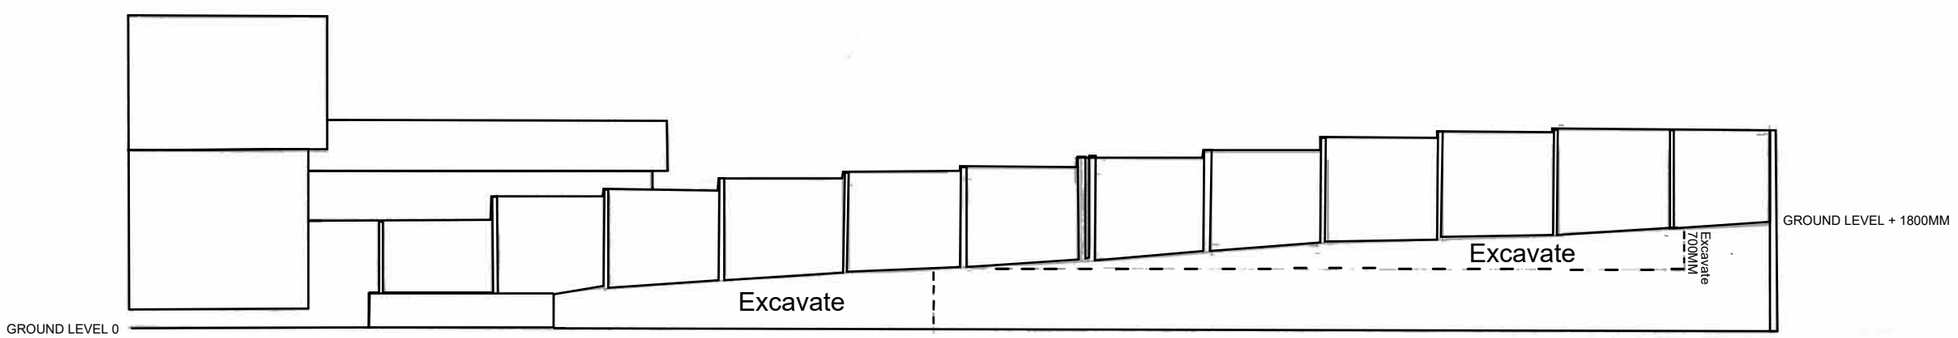

EAST ELEVATION

Scale 1:100 A3

RMR CONSTRUCTION LTD