
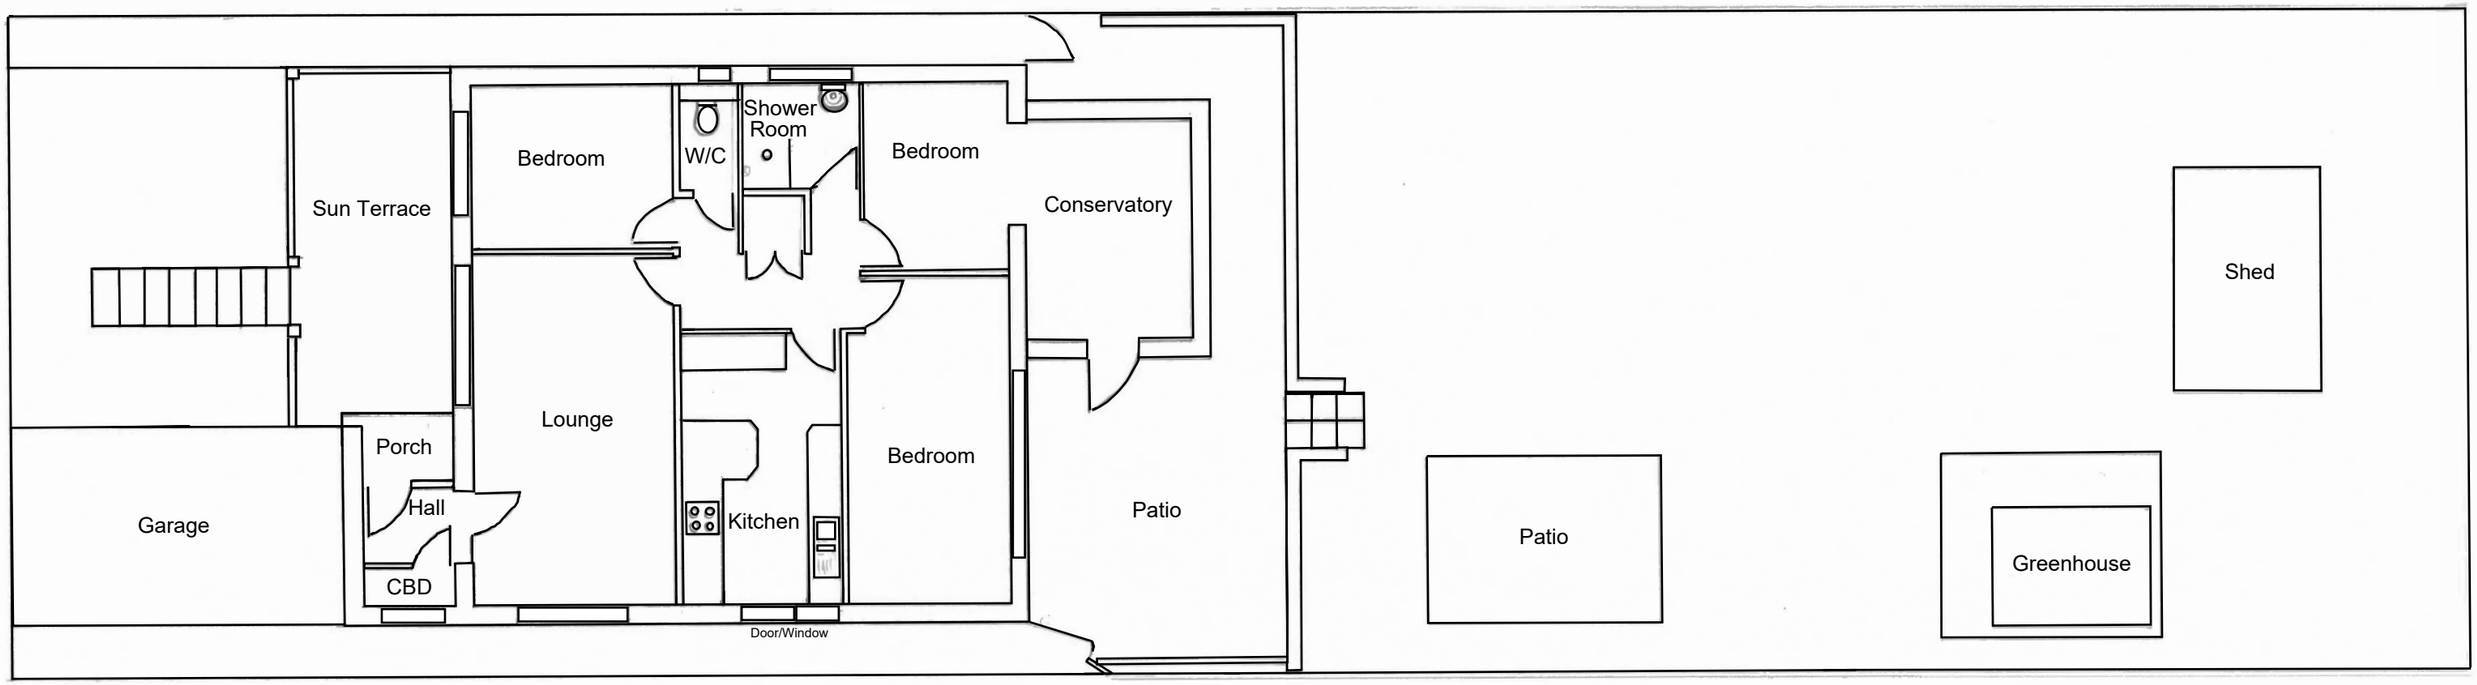


EXISTING GROUND FLOOR PLAN

NORTH

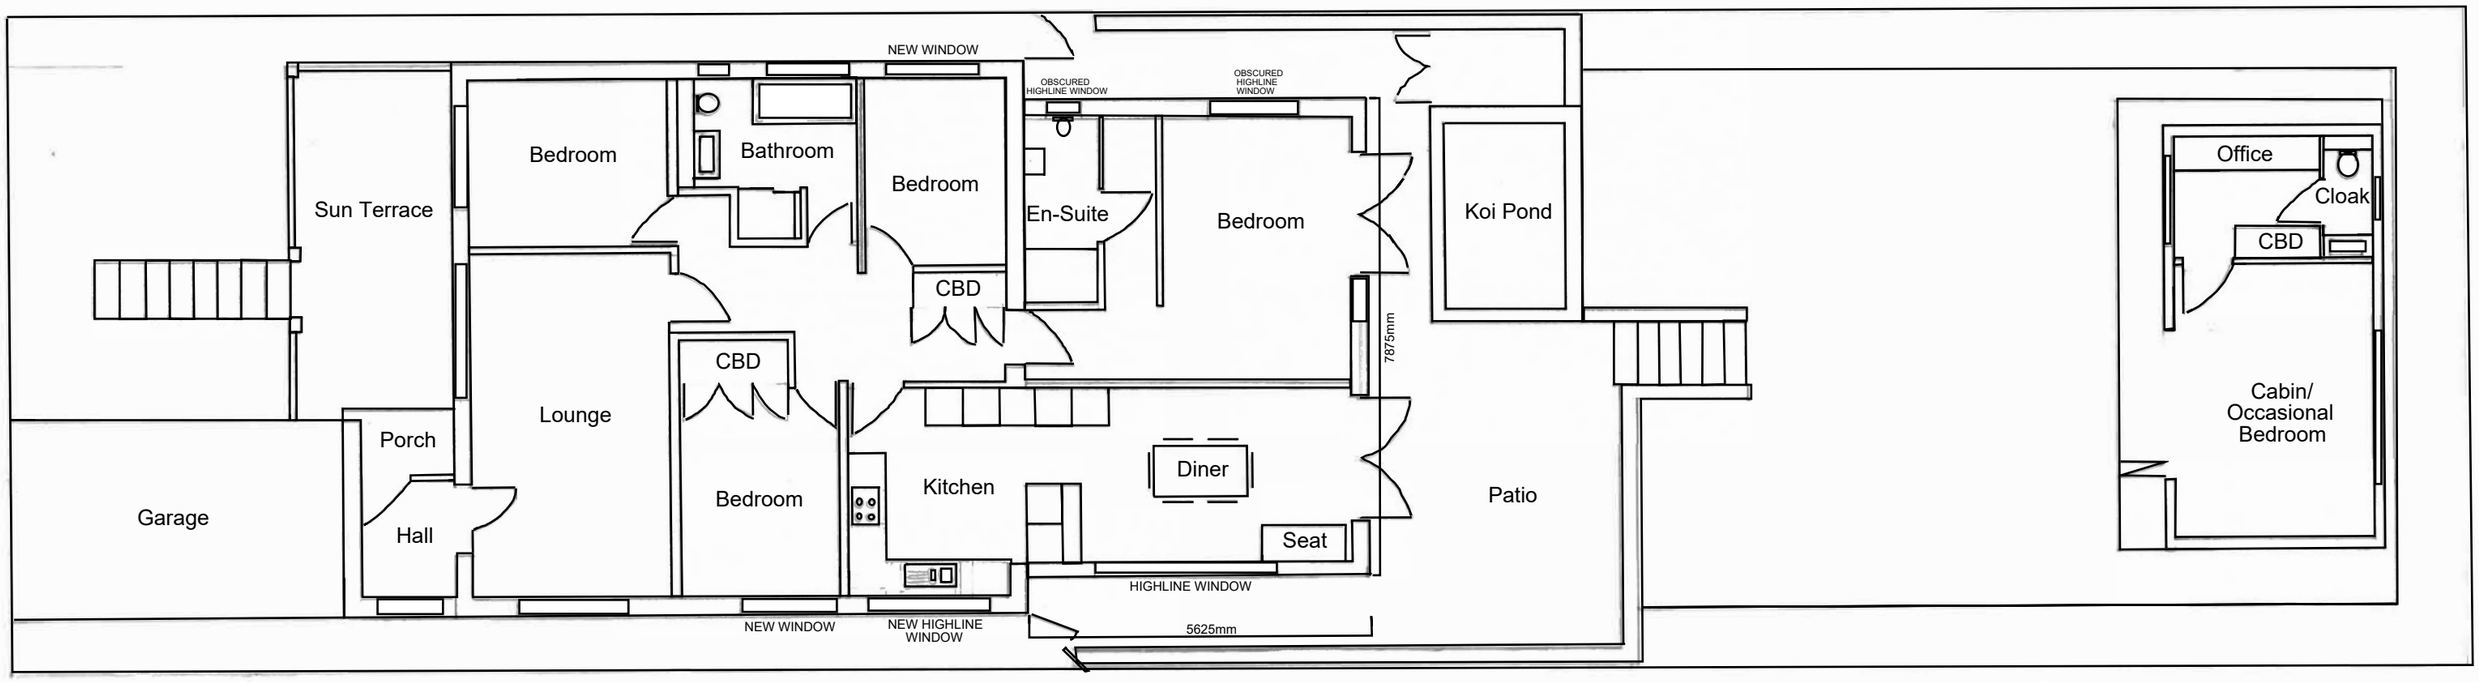

PROPOSED GROUND FLOOR PLAN

meters
0 1 2 3 4 5

Scale1:100 A3

RMR CONSTRUCTION LTD