
Residential Development of a detached house at 8 Fishermans Walk, Shoreham, West Sussex

November 2017

Drawing no:JB 395/ planning 05D

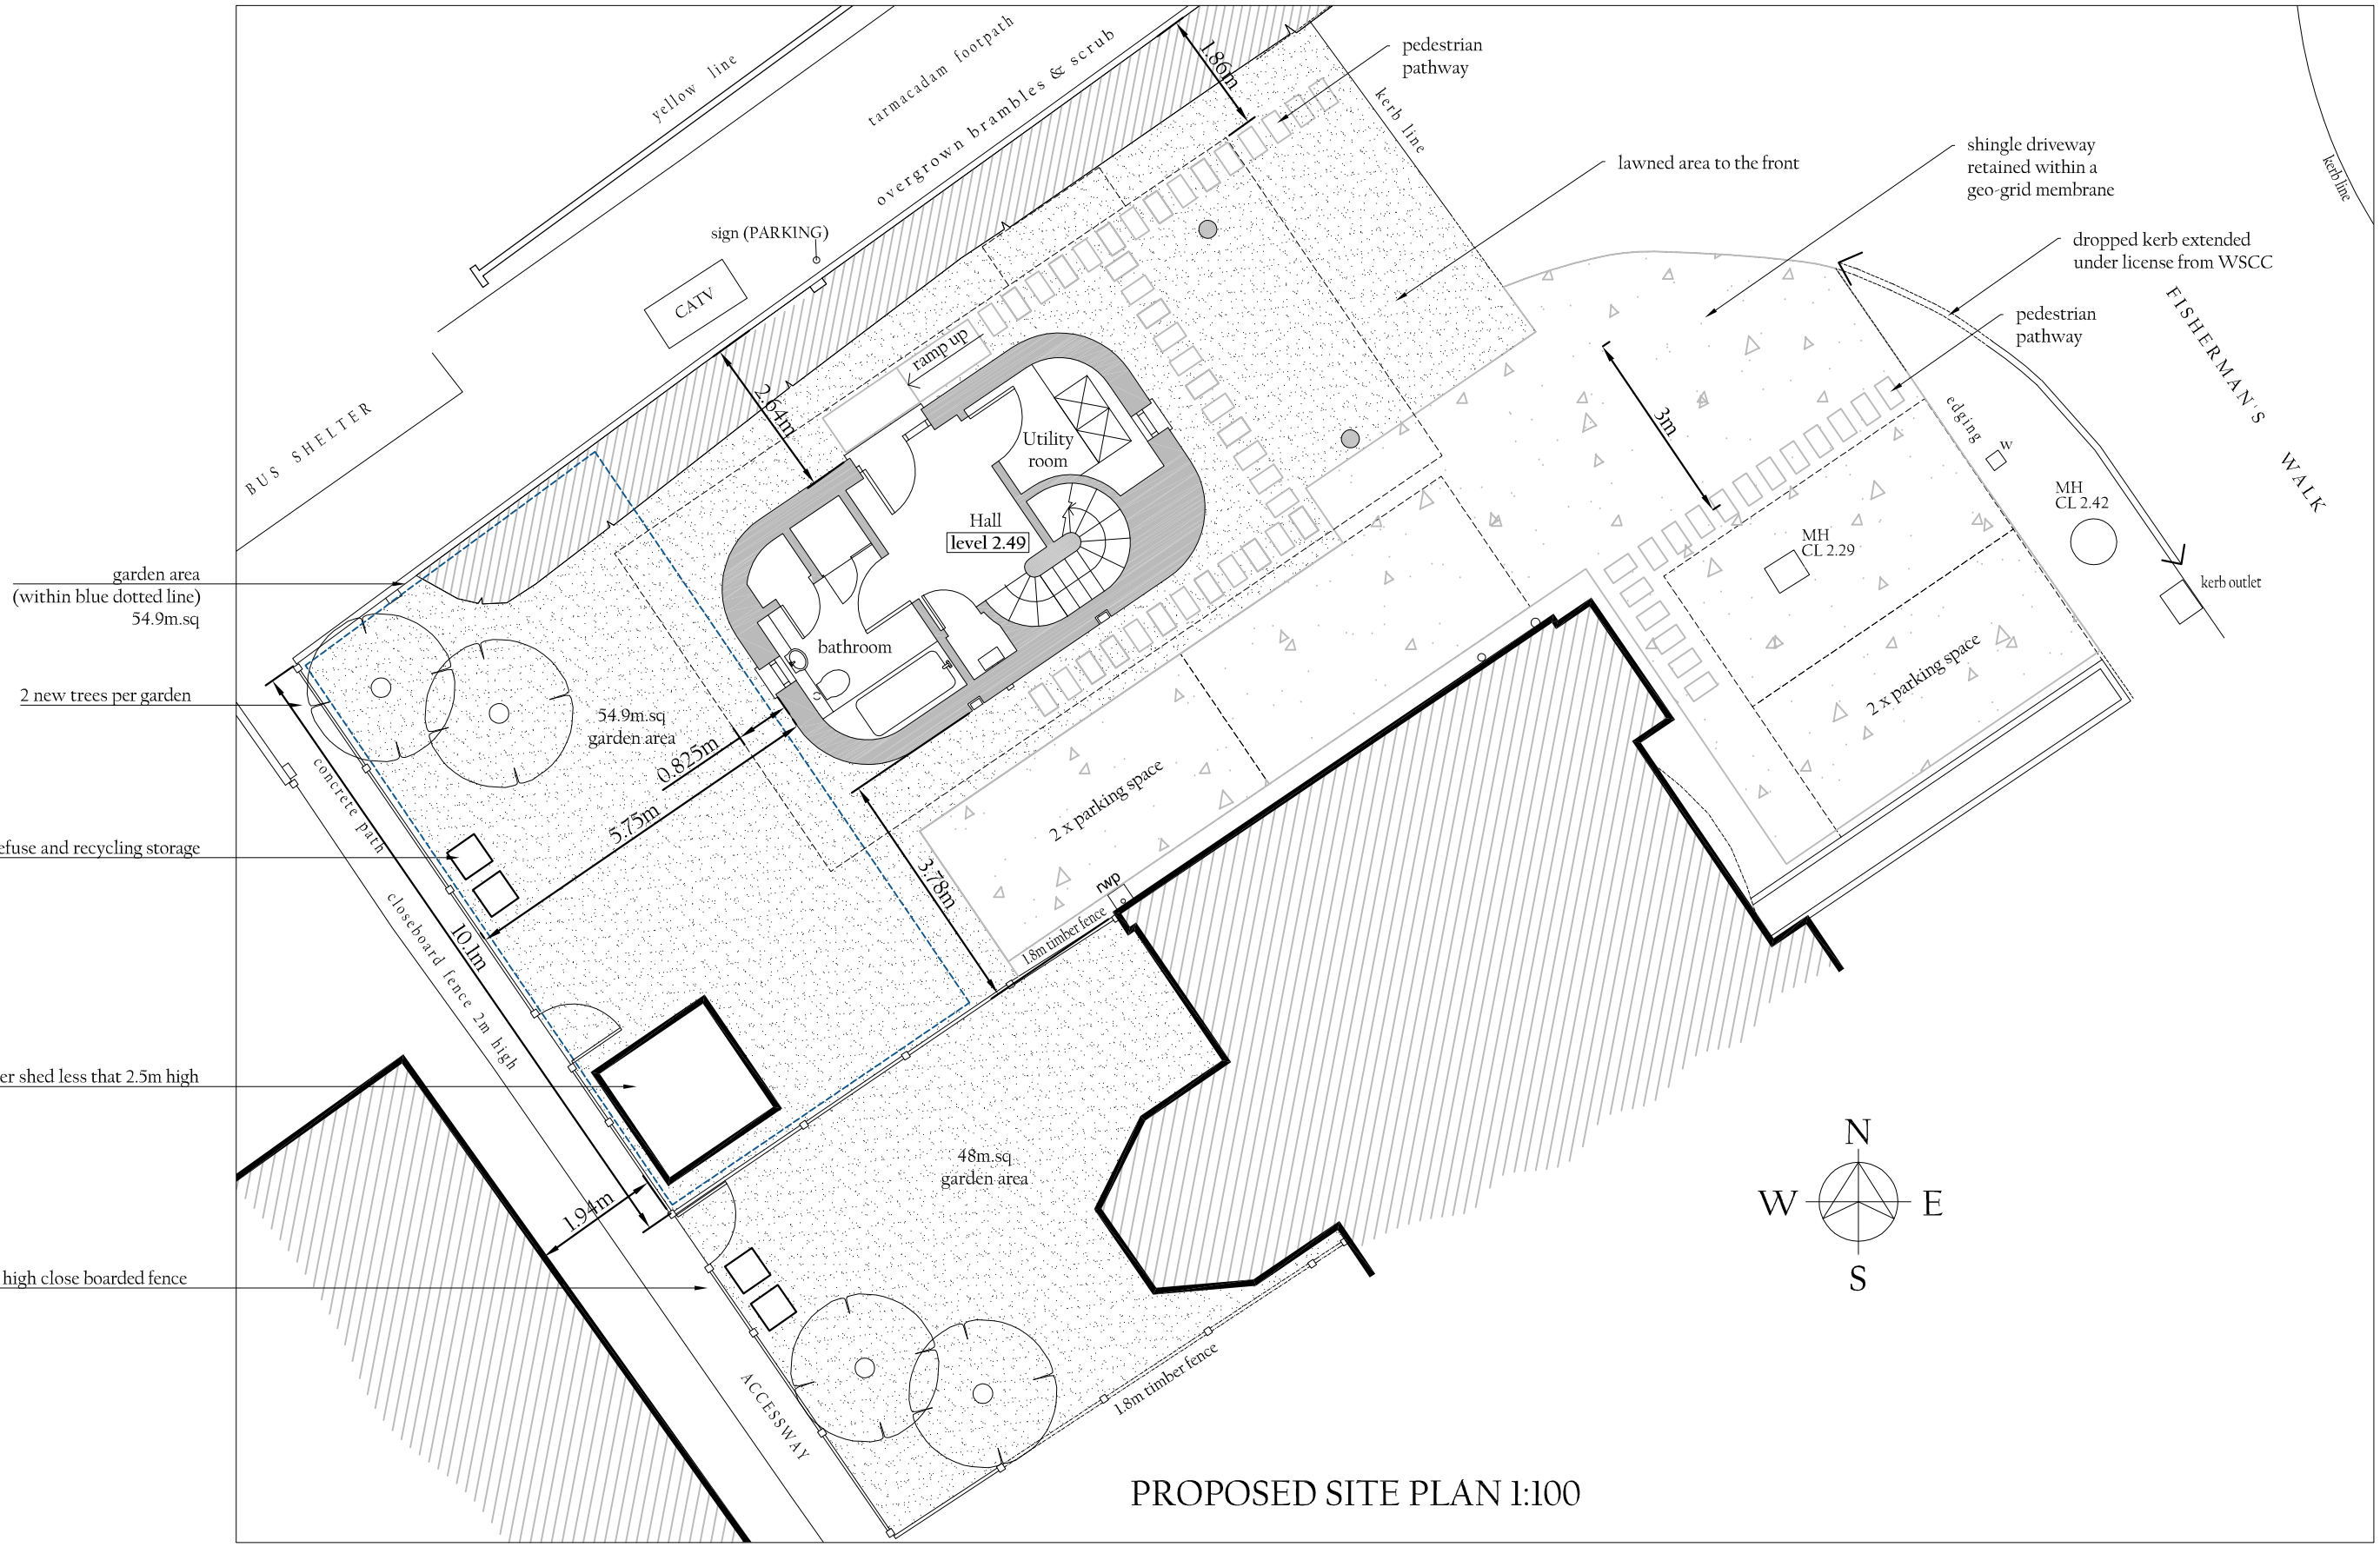

PROPOSED SITE PLAN 1:100

0 2 4 6

SCALE BAR 1:100

JAMES BRECKELL : ARCHITECT : ARB : RIBA

Adur Business Centre, Little high Street, Shoreham by Sea, BN43 5EG, Tel 01273 467 621, Email: james@breckell.co.uk