

proposed East side elevation



proposed front elevation

obscure glass with opening abv
1.700MM above floor level



proposed rear elevation

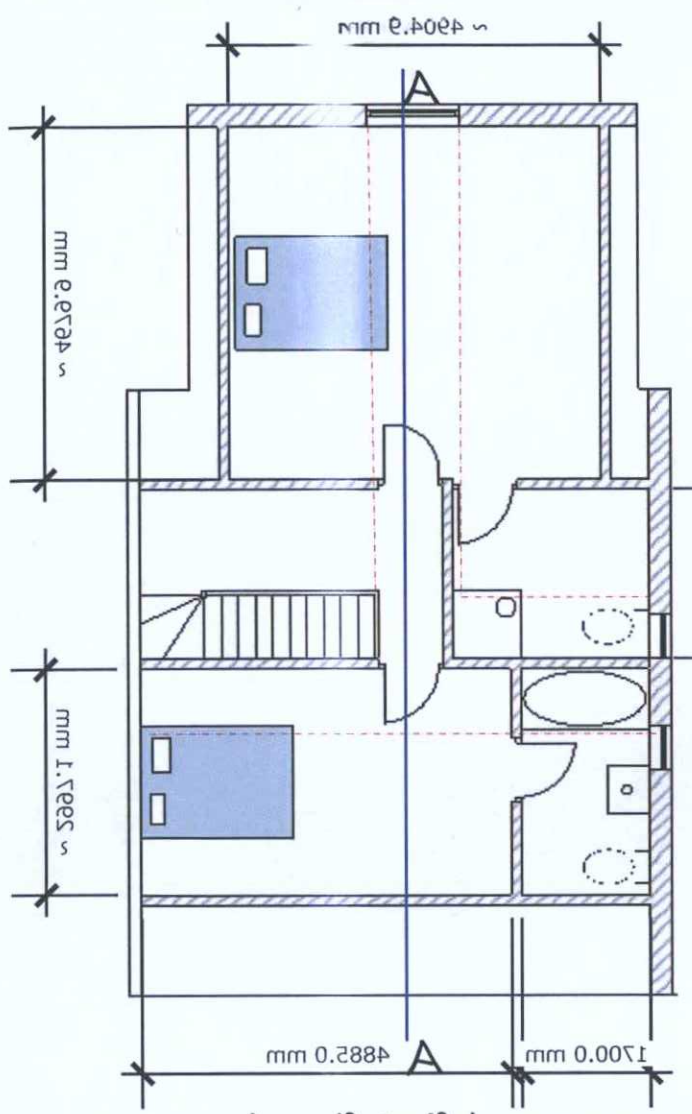

proposed first floor layout

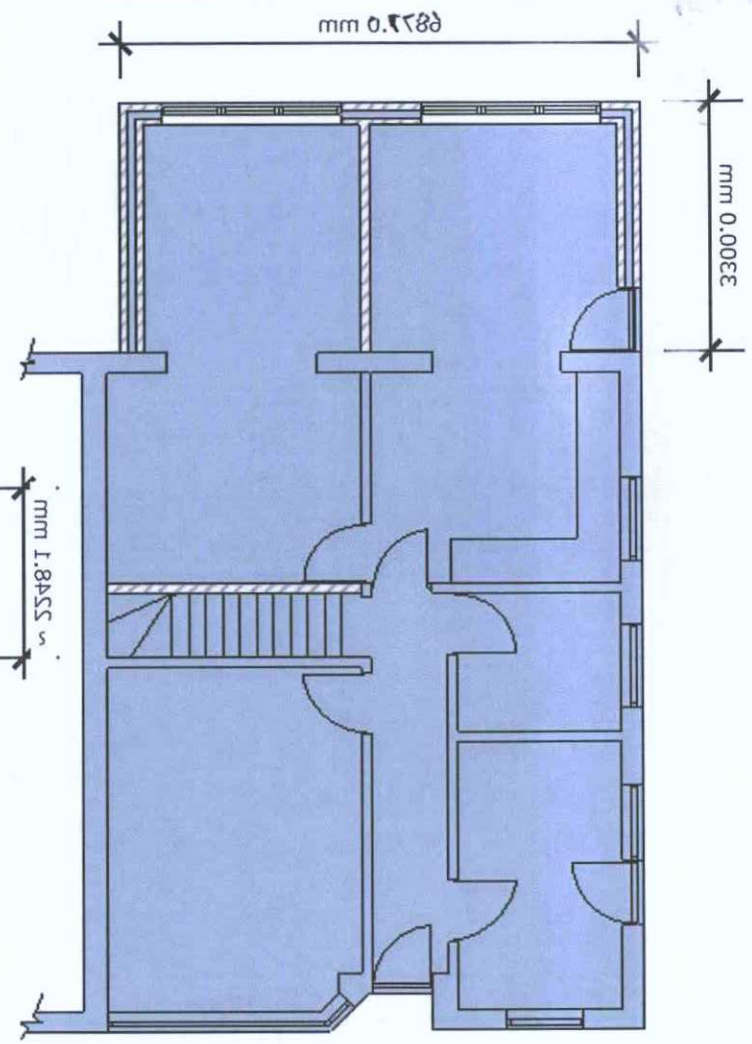

proposed ground floor layout

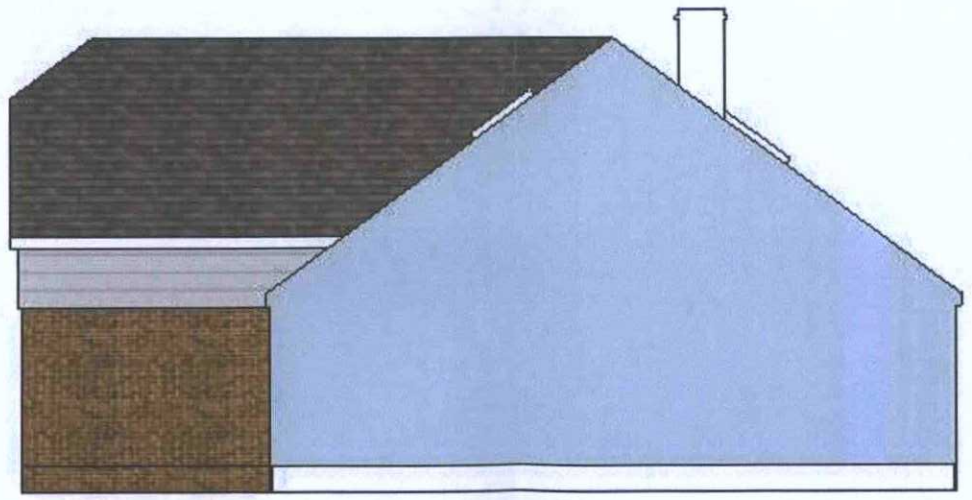

proposed West side elevation

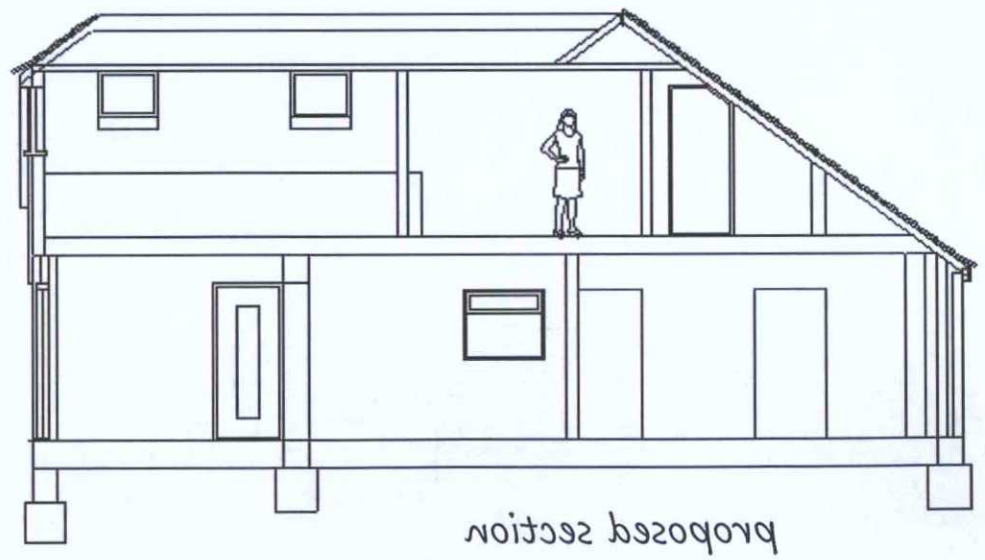

proposed section

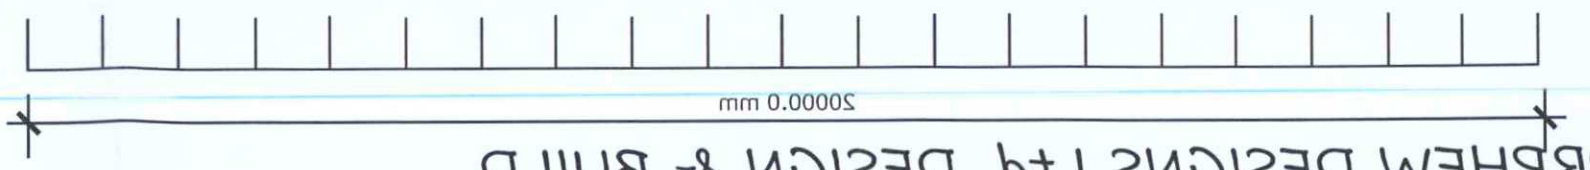

MORPHEW DESIGNS Ltd. DESIGN & BUILD

Walnut tree cottage, Tangyard lane, Chelwood gate, Sussex. RH17 7LX. Tel: 01825 740451

Project: Loft conversion and rear ground floor extension. Client: Mr J Lawlor. 8 Vincent close Lancing, Sussex. BN15 9LL. Ref:law04/14/2.

elevations Date:16/04/2014 Scale: 1:100 Page size: A3 Page: 2 Proposed layouts and

ADUR & WORTHING
PLANNING SERVICES

PLAN	AWDM/ 0181/14
DATE VALID	16 MAY 2014