NOTES
DO NOT SCALE EXCEPT FOR PLANNING PURPOSES

VERIFY ALL DIMENSIONS ON SITE BEFORE COMMENCING ANY WORK OR PREPARING ANY SHOP DRAWINGS.

SITES TO BE CHECKED AGAINST LAND REGISTRY PLANS AND ANY NECESSARY EASEMENTS TO BE ESTABLISHED.

ANY DISCREPANCIES, ERRORS OR OMISSIONS TO BE REPORTED TO THE CONTRACT ADMINISTRATOR FOR FURTHER INSTRUCTIONS BEFORE COMMENCEMENT OF WORKS.

ALL SCHEMES TO BE SET OUT COMPLETELY, INCLUDING BUILDINGS, ROADS, DRAINAGE AND LEVELS, PRIOR TO THE COMMENCEMENT OF WORKS.

ALL BUILDING MATERIALS, COMPONENTS AND WORKMANSHIP TO COMPLY WITH THE APPROPRIATE PUBLIC HEALTH ACTS, BUILDING REGULATIONS, BRITISH STANDARDS AND CODES OF PRACTICE, AND THE APPROPRIATE MANUFACTURERS' RECOMMENDATIONS.


FOR ALL SPECIALIST WORK SEE RELEVANT DRAWINGS

ALL MEASUREMENTS IN MILLIMETRES




FRONT ELEVATION

SCALE : 1:100

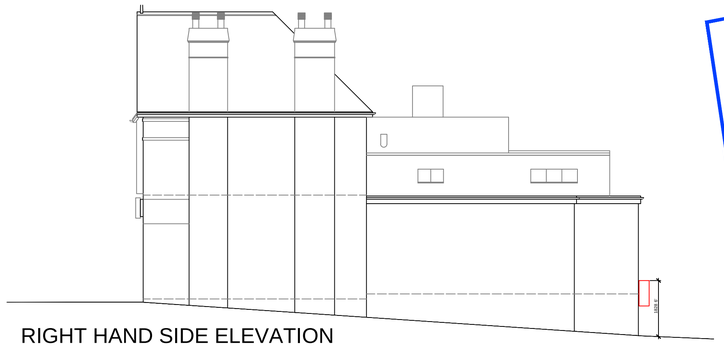


RIGHT HAND SIDE ELEVATION

SCALE : 1:100

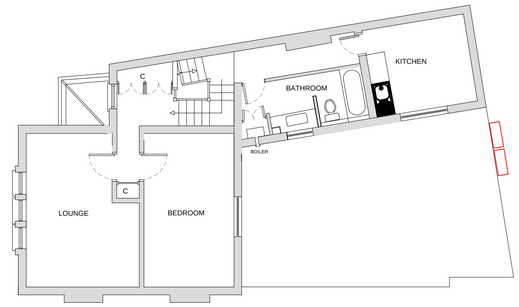


FIRST FLOOR PLAN

SCALE : 1:100

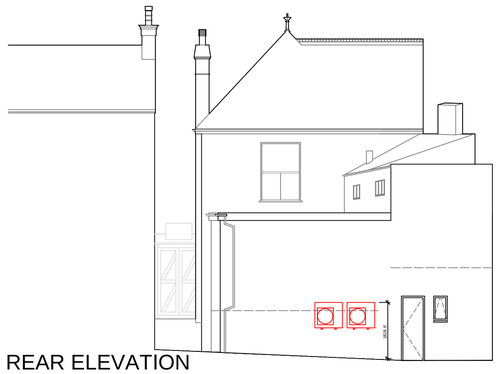


REAR ELEVATION

SCALE : 1:100

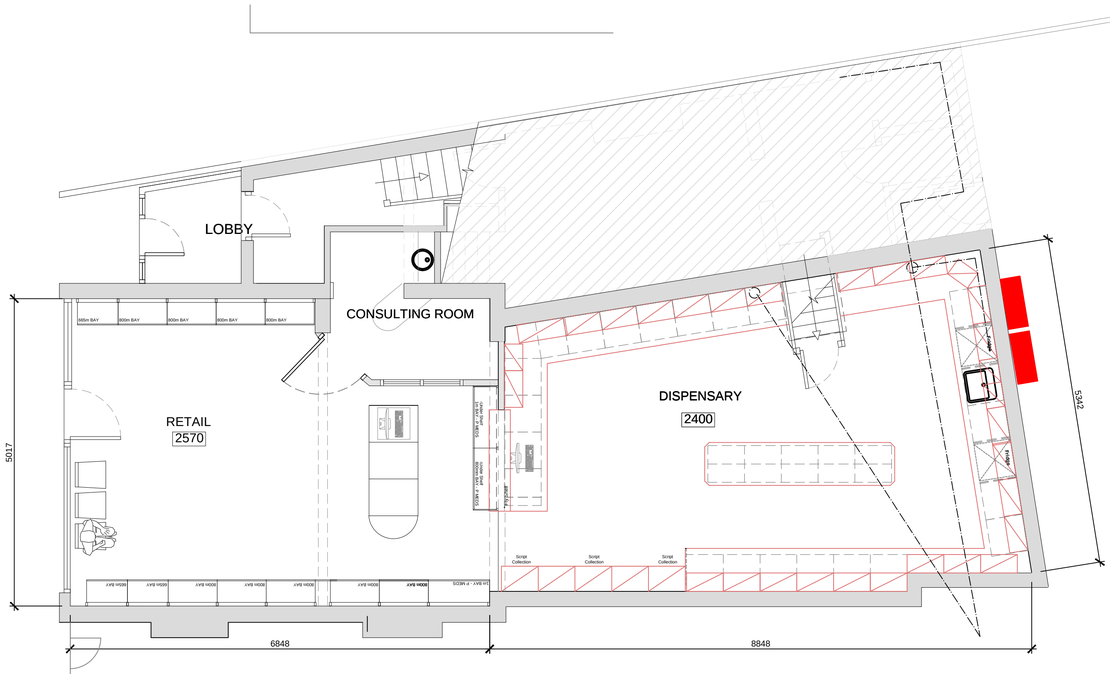


GROUND FLOOR PLAN (PROPOSED INTERNAL LAYOUT)

SCALE : 1:50 0.m 1.m 2.m 3.m 4.m 5.m 6.m 7.m 8.m 9.m 10.m metres

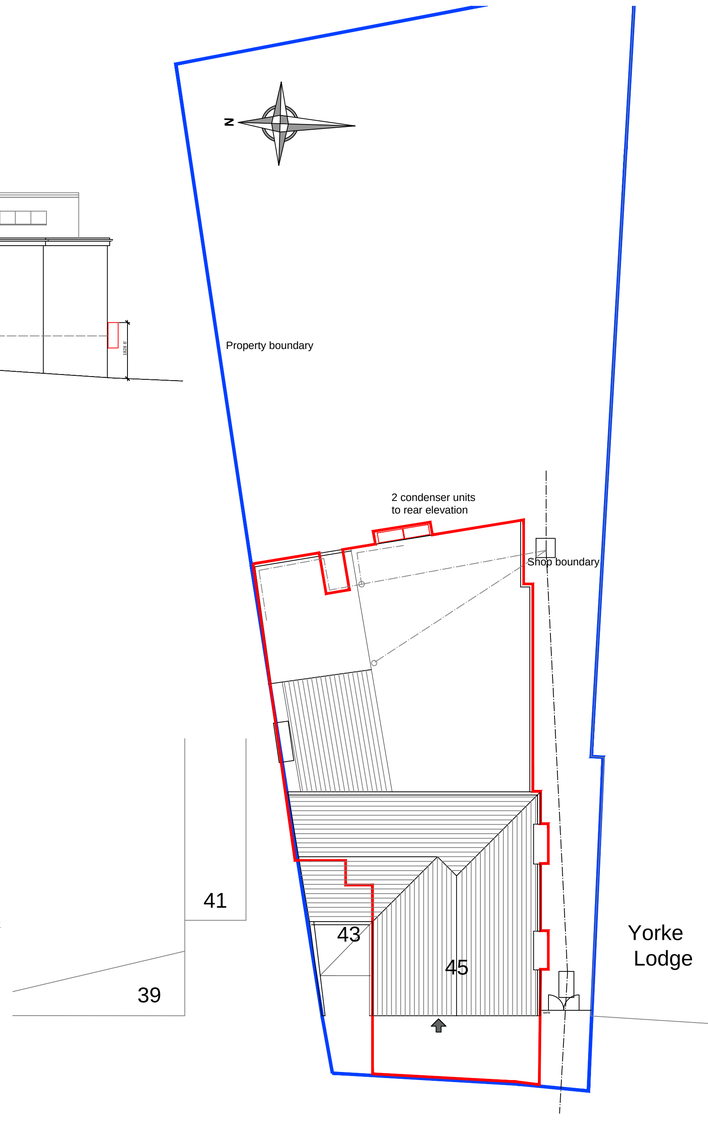


SITE LAYOUT PLAN

SCALE : 1:100 0 1 2 3 4 5 6 7 8 9 10 metres

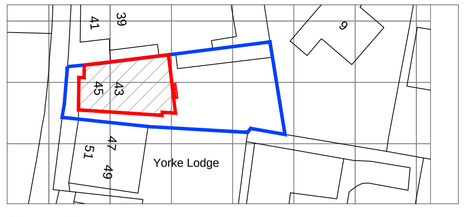

SITE PLAN

SCALE : 1:500 0 5 10 15 20 25 metres

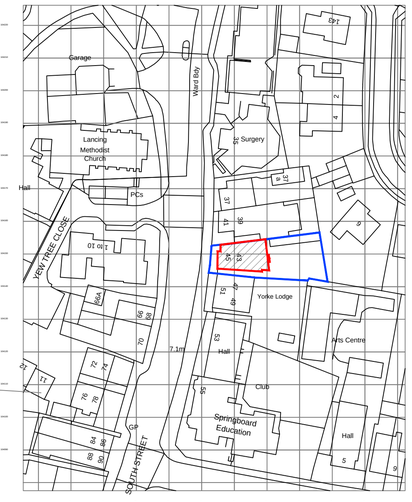

LOCATION PLAN

SCALE : 1:1250 0 10 20 30 metres

Ordnance Survey, (c) Crown Copyright 2019. All rights reserved. Licence number 100022432

THE SURVEYORS PARTNERSHIP
Surveyors, Design and Planning Consultants

11 Priory Road, Tonbridge, Kent TN9 2AQ
Telephone: (01732) 364179
Fax: (01732) 360502
Email: thesurveyors@btconnect.com

project
PROPOSED CHANGE OF USE at
GILL PHARMACY
45 SOUTH STREET
LANCING WEST SUSSEX
BN15 8AN
for PAYDENS LTD.

title
PROPOSED PHARMACY REFIT
CLIMATE CONTROL LAYOUT
PLAN, ELEVATIONS & SITE PLANS

REVISION A - AMENDMENTS TO AIR CONDITIONING LOCATION

scale	drawn	date	DRAWING No	revision
1:50 @ A1	IG	05/04/18	SP1513:03	A