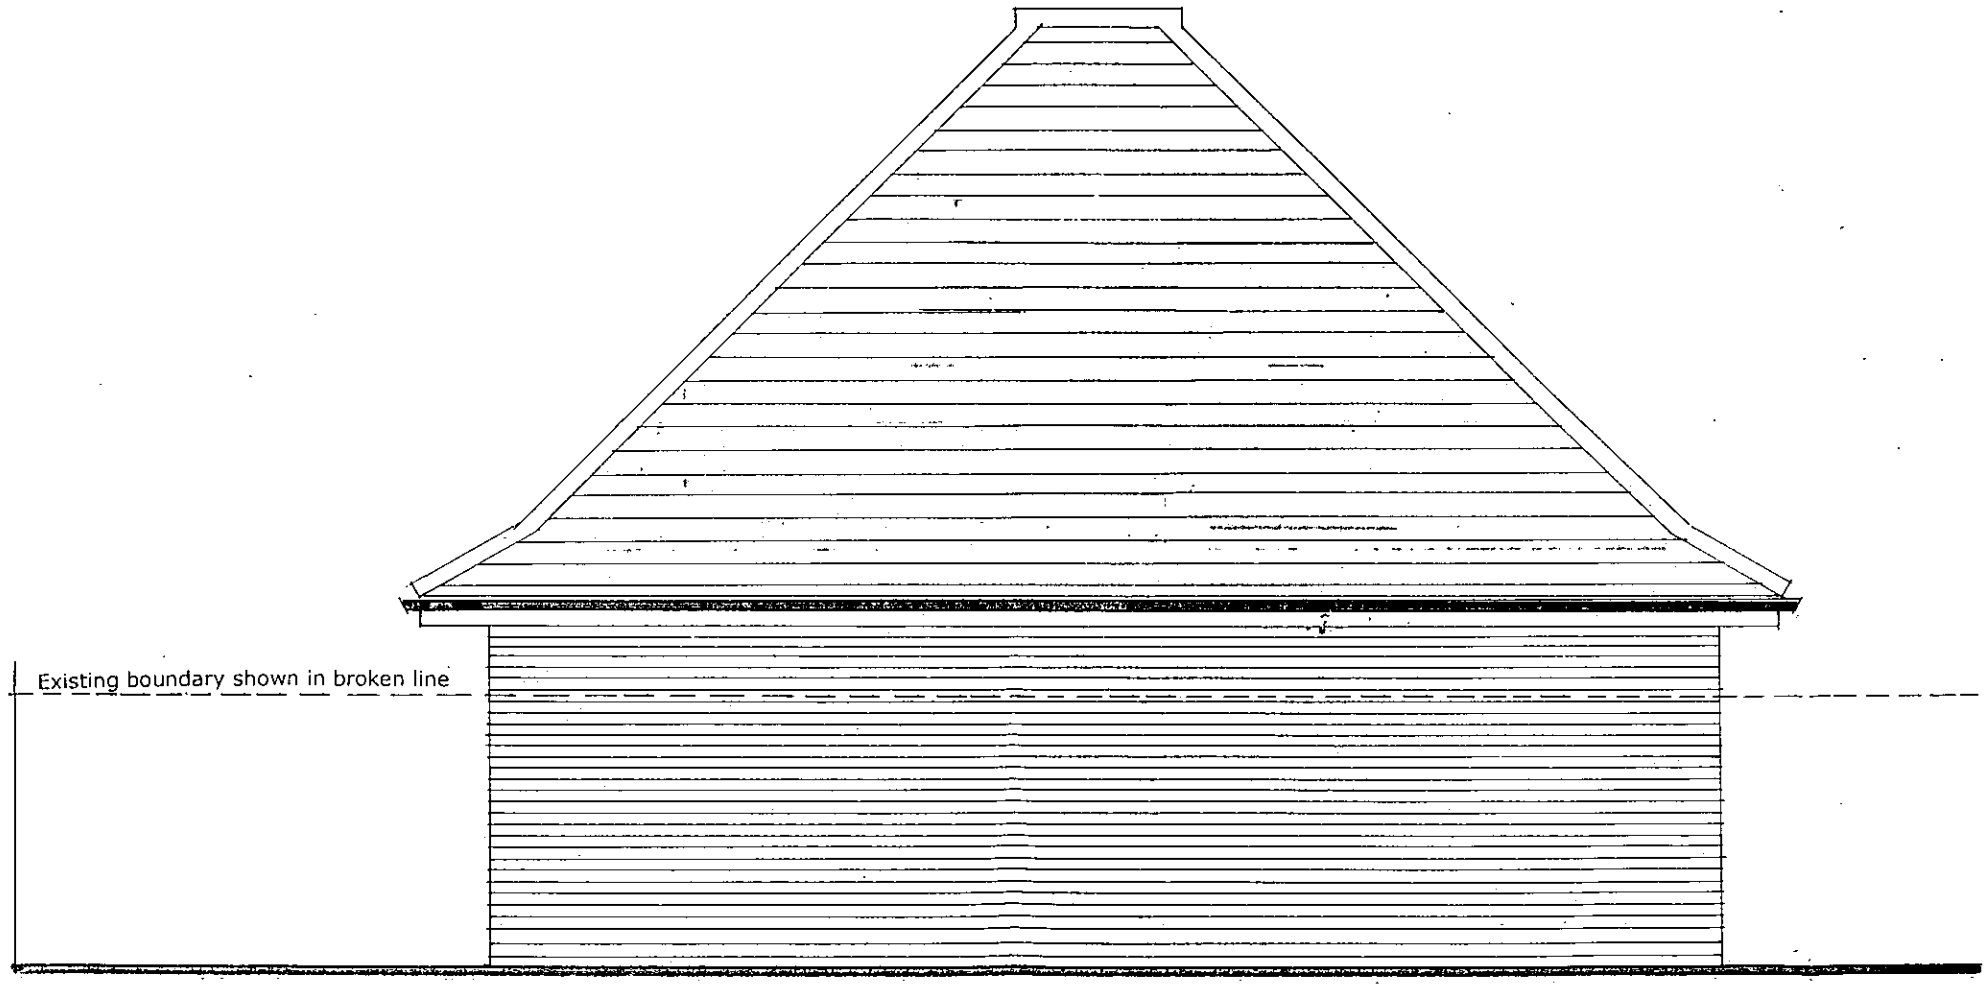

MATERIALS
Slate roof covering incorporating Redland PV cells with dark grey hip tiles, elevation red/brown facing brick, .

NOTES

This drawing is the copyright of the Architect and must not be reproduced or used without the Architect's permission. Figured dimensions are to take precedence over scaled dimensions. The Contractor is responsible for checking all figured dimensions on drawings against actual site dimensions. Scaled dimensions are not to be used for construction and setting out purposes. Any discrepancies are to be reported to the Architect. This drawing should be read in conjunction with schedules, specifications and engineers drawings and details where applicable.

DAVID BENNETT
ARCHITECTS
THE OLD COTTAGE
10 VICARAGE LANE, FELPHAM
WEST SUSSEX PO22 7EA
tel: 01243 842619 and 07932 757144
e-mail:davidbennettarch@excite.com

CLIENT
M WILLIAMS

PROJECT
NEW HOUSE AT CASTLEDENE
CASTLE ROAD WORTHING BN13 1DS

DRAWING TITLE
NORTH ELEVATION
TO ADJOINING PROPERTY

SCALE
1/50 at A3

REFERENCE
10901/10 / A

ISSUE