

North Elevation

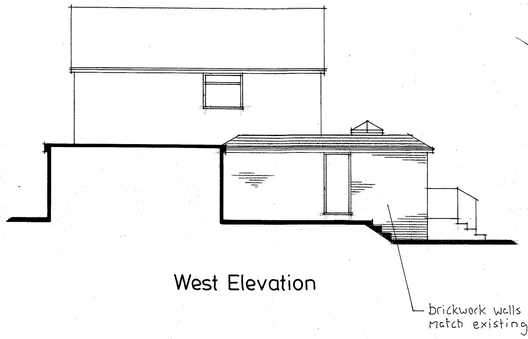

West Elevation

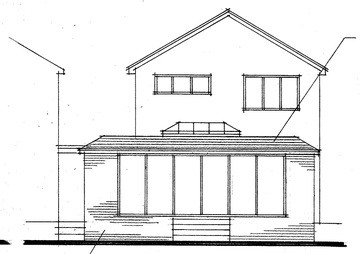

South Elevation

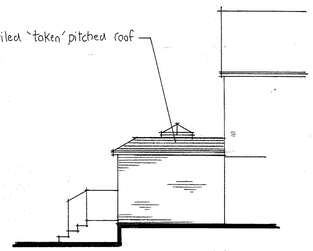

East Elevation

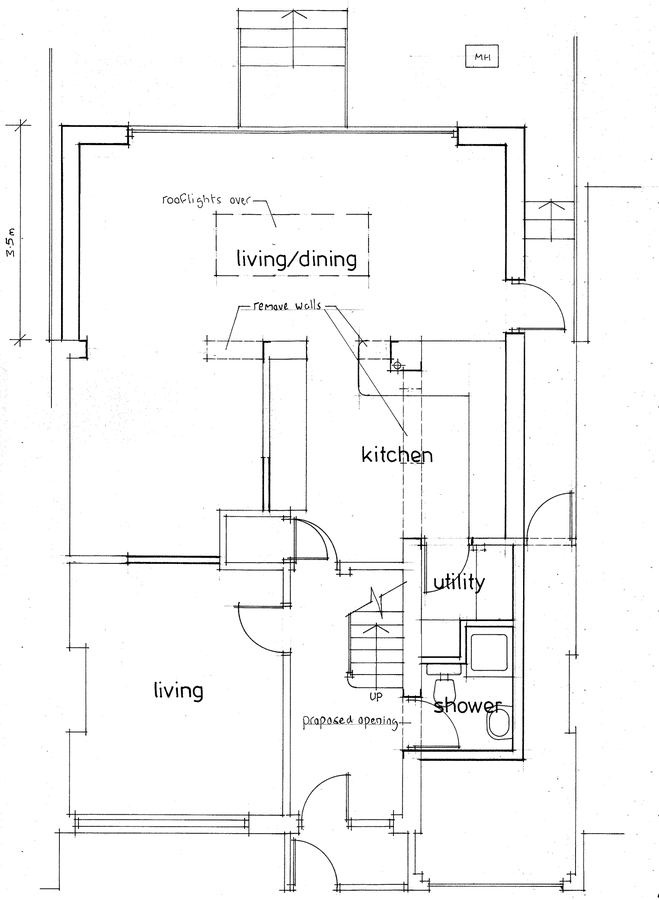

Ground Floor Plan

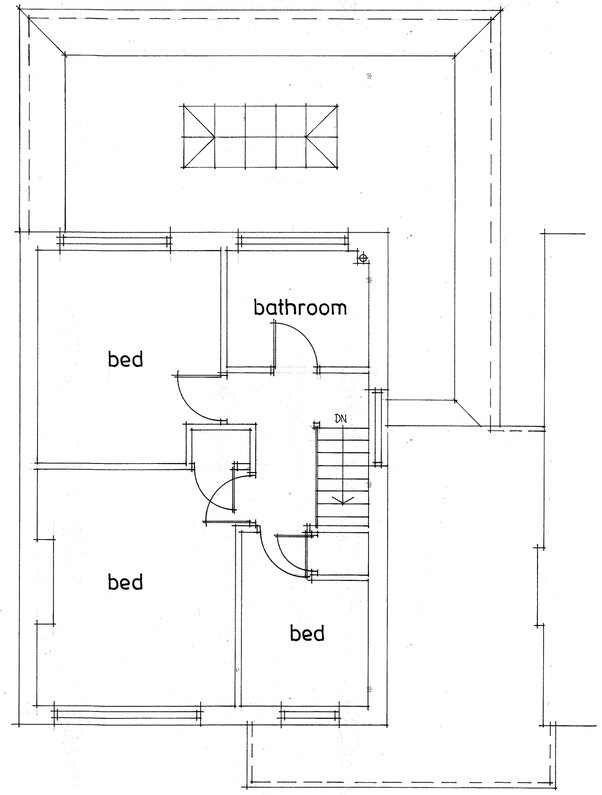

First Floor Plan

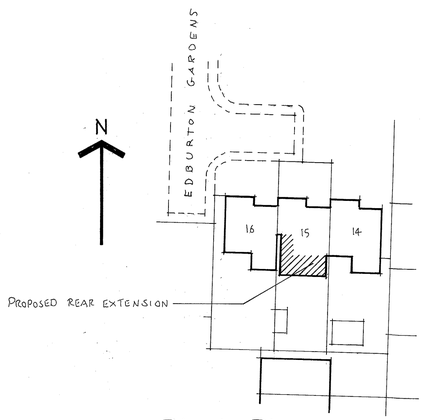

Block Plan

SCALE 1:500 0 10 20 30

A1 PAPER SIZE SCALE 1:50 0 1 2 3 4 5

1:100 0 1 2 3 4 5 6 7 8 9 10

REVISIONS

REV 'A' 9.2.18
Extension size, openings amended. Side door shown. Drawing completed ready for the 'Housebuilder' planning application.

Do not scale from this drawing all dimensions must be checked on site. This drawing is the sole copyright of Insite Planning Ltd.

Insite Planning Ltd
5 Beechwood Avenue
Brighton, East Sussex
BN1 8ED
Tel: 01273 558118
Email: insiteplanning@yahoo.co.uk

Client:

Job:

15 Edburton Gardens
Shoreham

Proposed Single Storey Rear/Side Extension and Alterations

Date: July 2017 Scale: 1:50, 1:100

Drawing No. 1683/2093 A