

SCALE 0 1 2 3 4 5 METRES

A3 PAPER SIZE

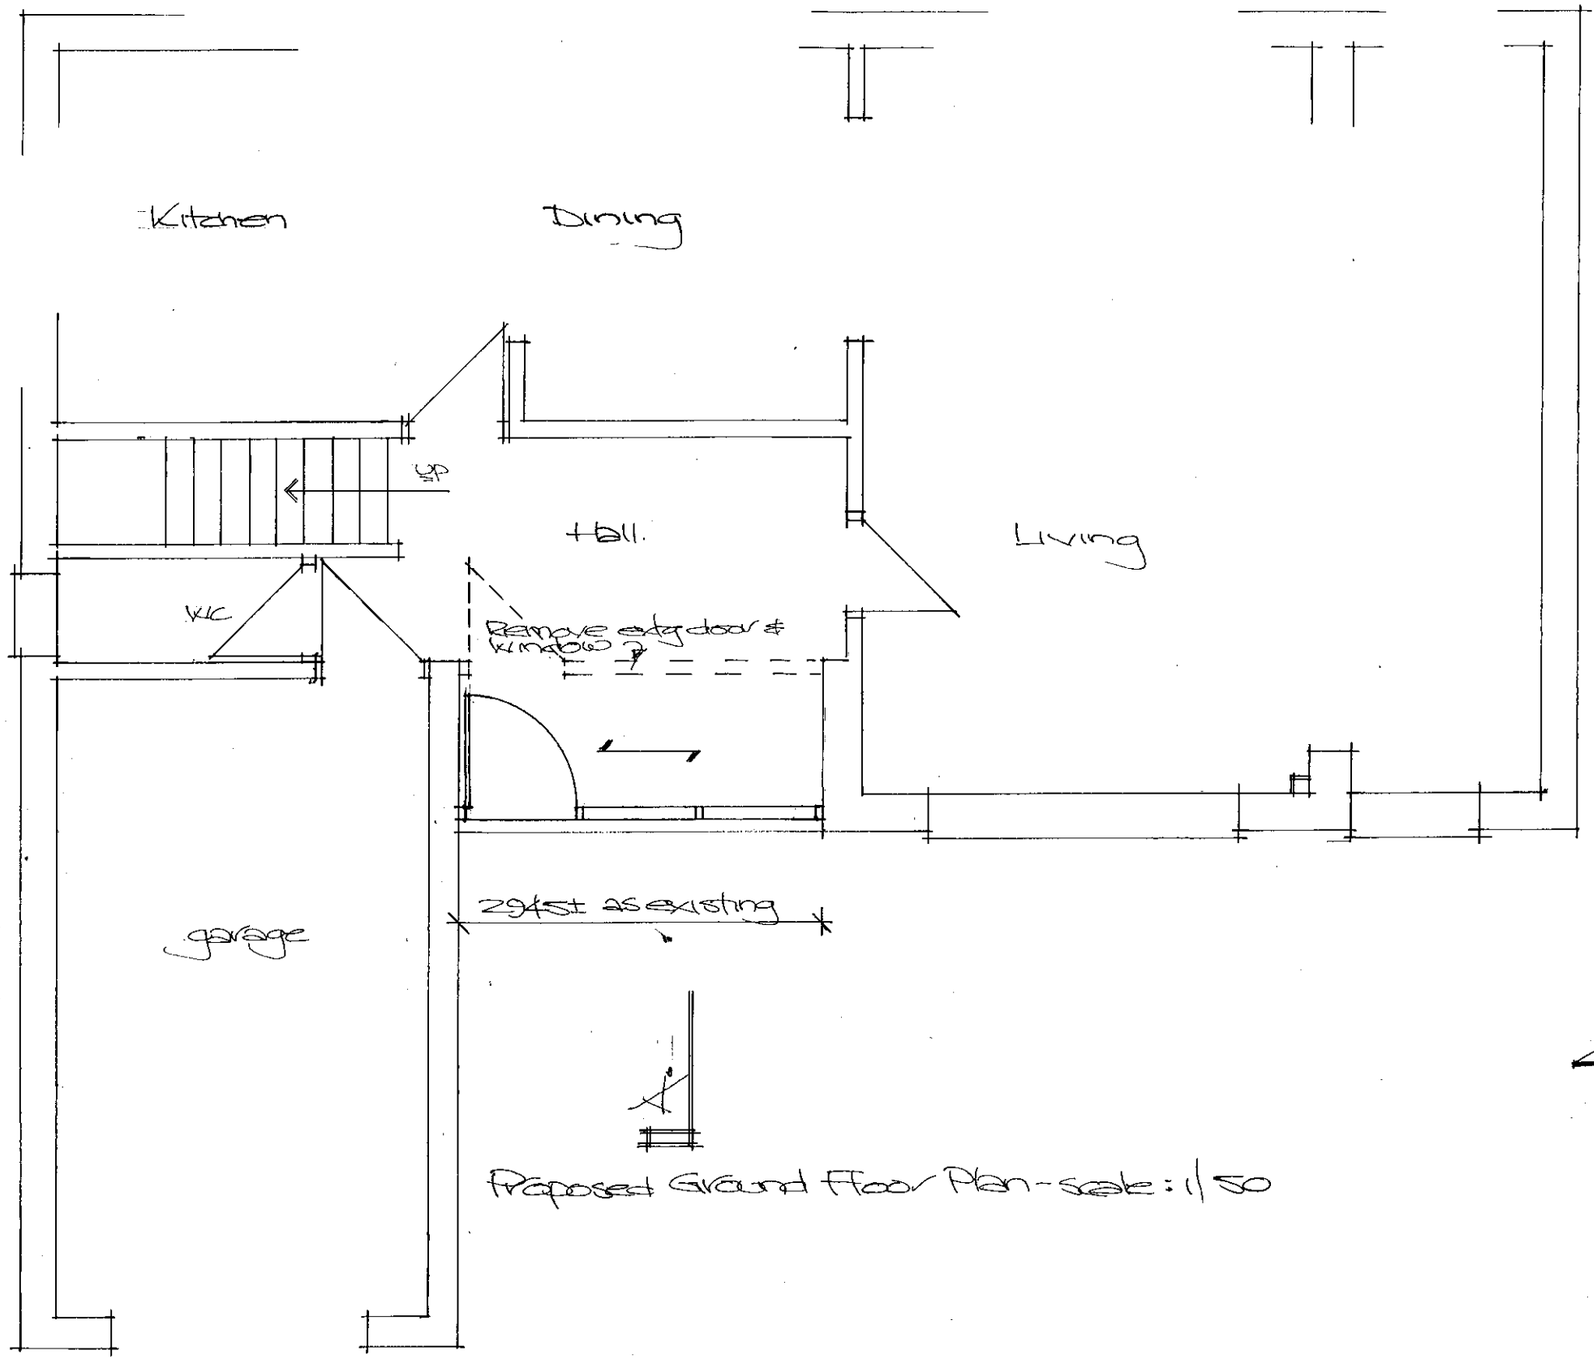

Proposed Ground Floor Plan - scale: 1/50

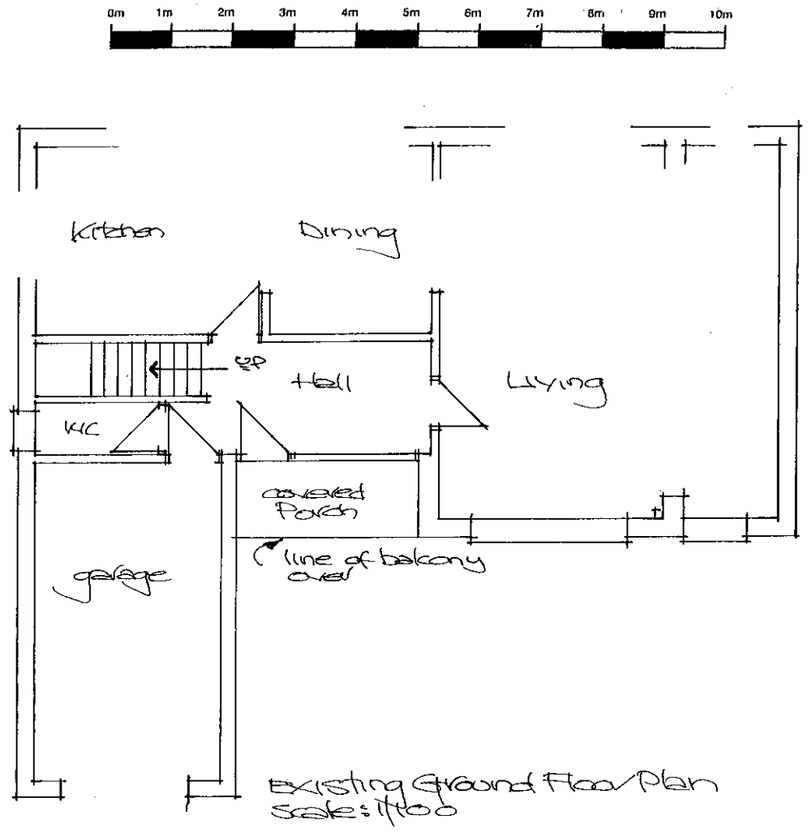

Existing Ground Floor Plan
scale: 1/100

Amendments
Rev A - 05/10/2022 - window/door arrangement revised, proposed ground floor plan amended

129 OLD FORT ROAD
SHOREHAM BY SEA
WEST SUSSEX BN43 5HB

Paul Trussler
44 Firle Road
Lancing
West Sussex
BN15 0NZ

Drawing No. 22/129/2 A