



A3 PAPER SIZE

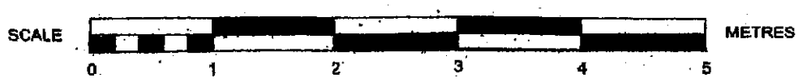

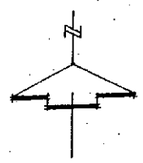

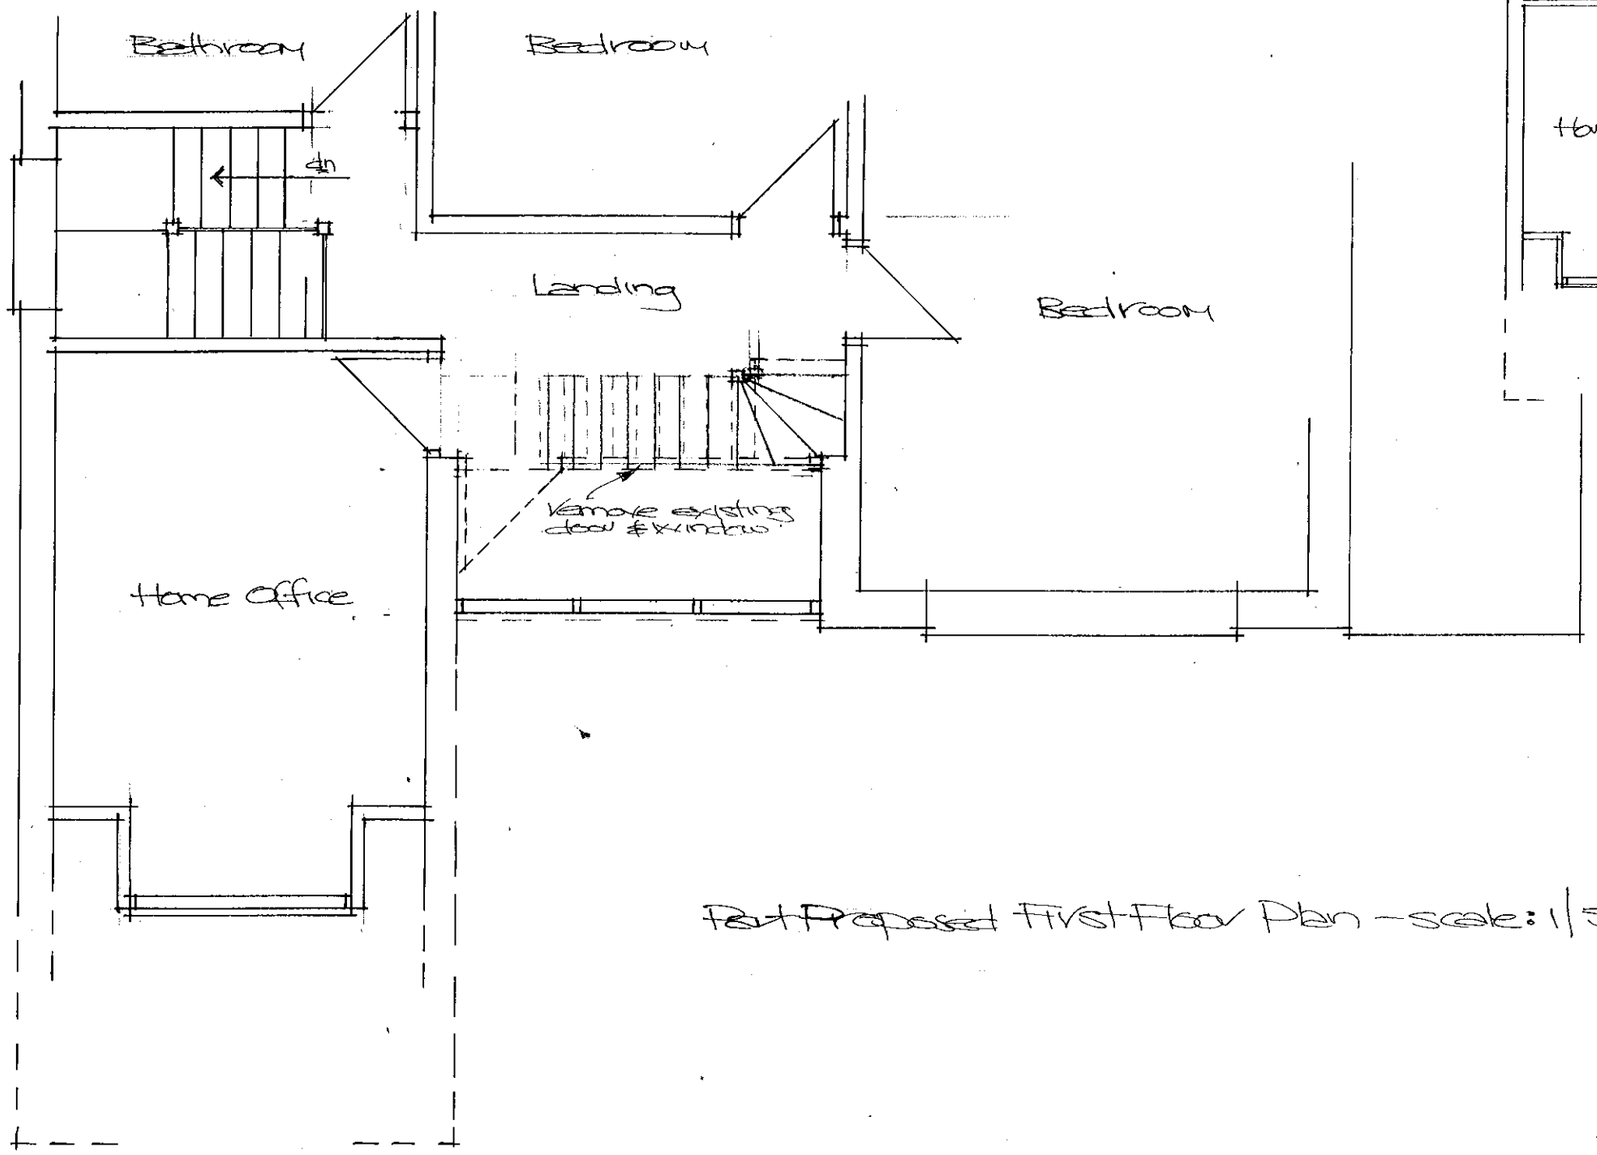

Part Proposed First Floor Plan - scale: 1/50

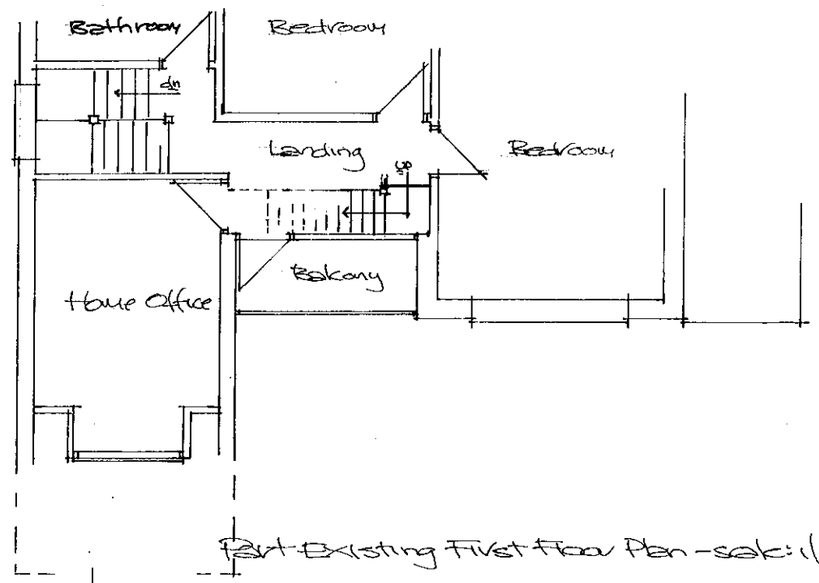

Part Existing First Floor Plan - scale: 1/100



Amendments
Re-A: 05/10/2022 - window arrangement revised, proposed first floor plan amended

129 OLD FORT ROAD
SHOREHAM BY SEA
WEST SUSSEX BN43 5HB

Paul Trussler
44 Firle Road
Lancing
West Sussex
BN15 0NZ

Drawing No. 22/129/3 A