



A3 PAPER SIZE

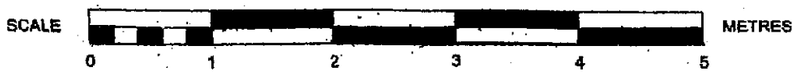


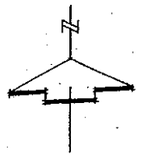

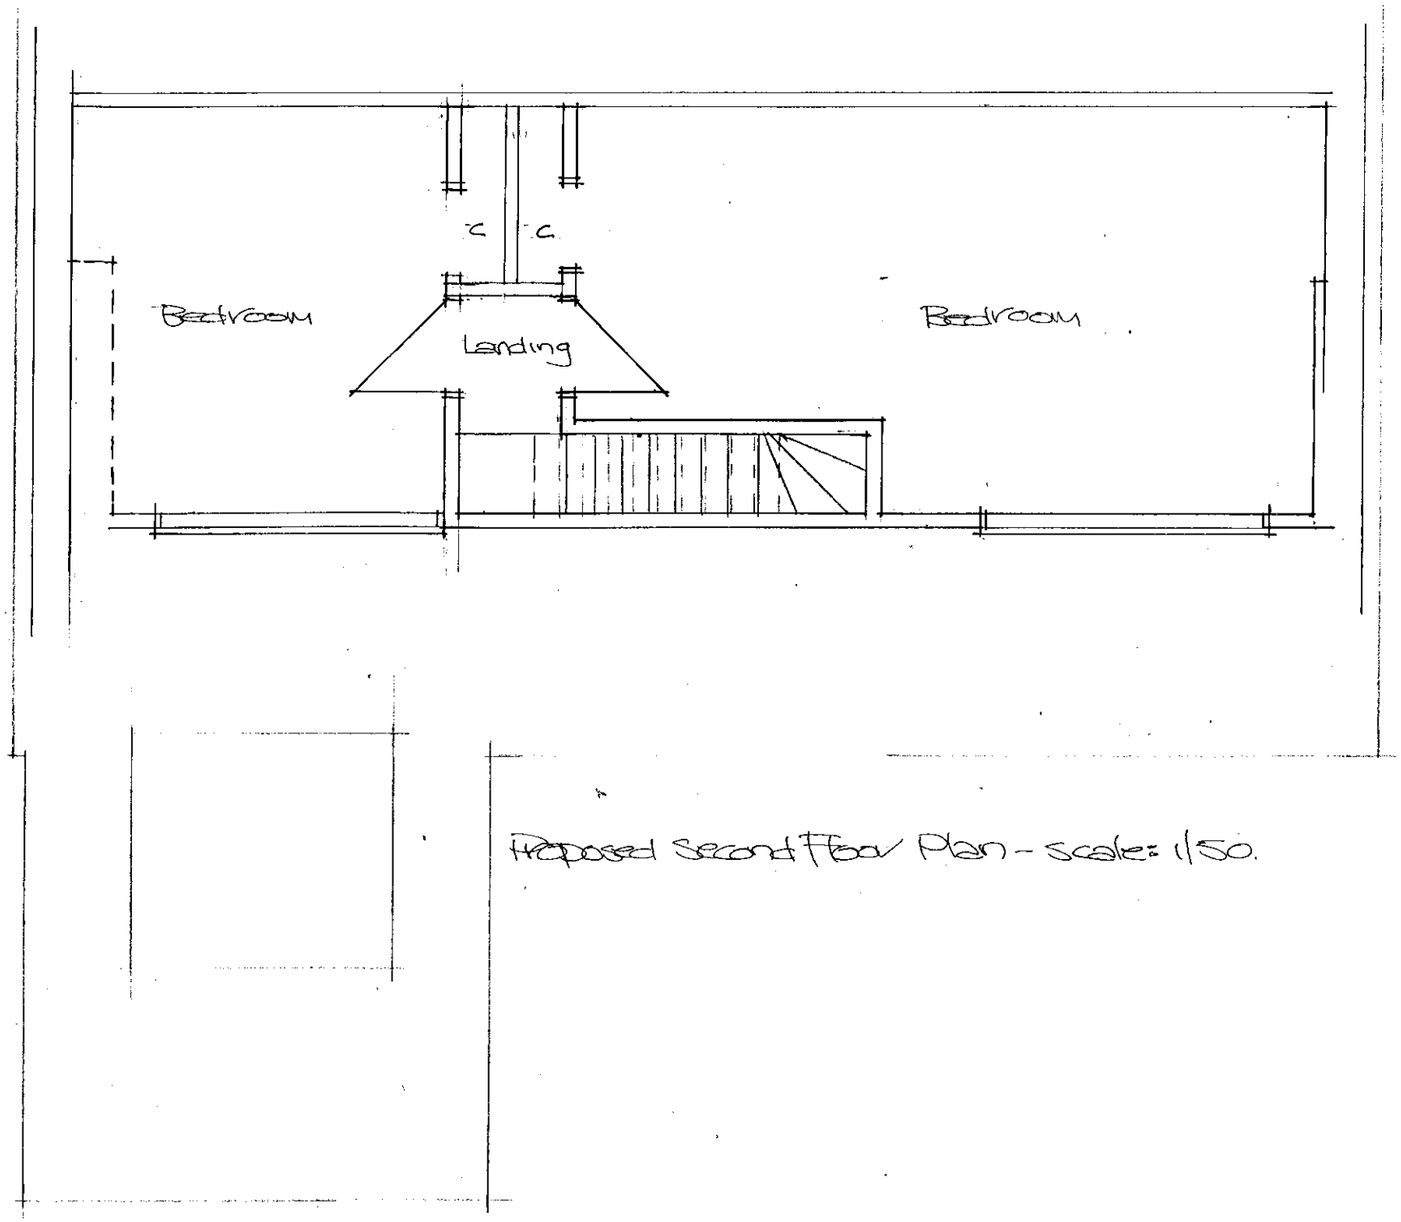

Proposed Second Floor Plan - scale: 1/50.

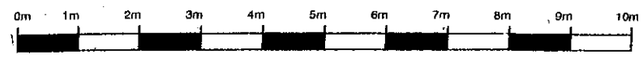

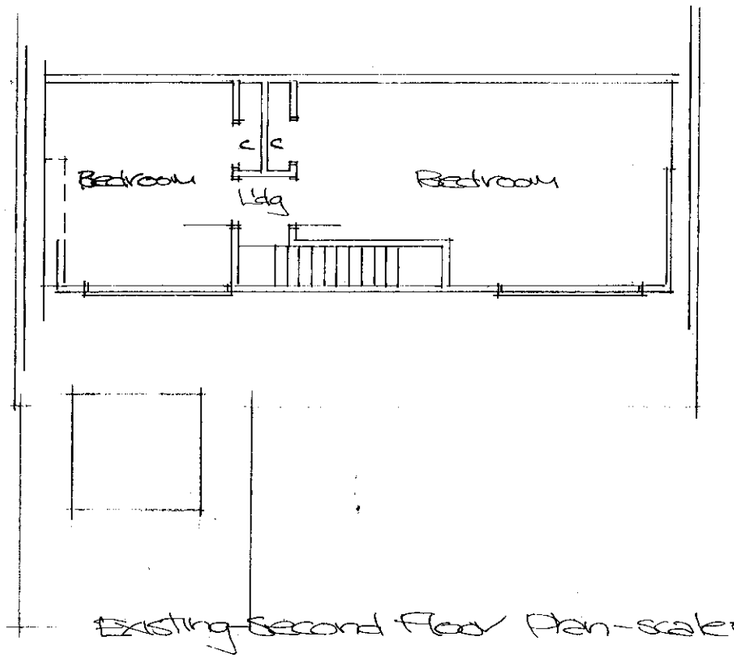

Existing Second Floor Plan - scale: 1/100

129 OLD FORT ROAD
SHOREHAM BY SEA
WEST SUSSEX BN43 5HB

Paul Trussler
44 Firle Road
Lancing
West Sussex
BN15 0NZ

Drawing No. 22/129/4